

LAKE BLVD EAST

Know what's below.
Call before you dig.



GENERAL NOTES:

1. CONSTRUCTION METHODS AND MATERIALS SHALL CONFORM TO APPLICABLE FEDERAL, STATE, AND LOCAL LAWS.
2. PERMITS NECESSARY FOR CONSTRUCTION SHALL BE OBTAINED BY CONTRACTOR.
3. DEVIATIONS FROM PLANS ARE PROHIBITED WITHOUT WRITTEN CONSENT OF THE ENGINEER.
4. CONTRACTOR IS TO IMMEDIATELY CONTACT ENGINEER IF ANY UNFORESEEN CONDITIONS OR DISCREPANCIES OCCUR.
5. CONTRACTOR SHALL COORDINATE CONSTRUCTION OF UTILITIES ON SITE WITH APPROPRIATE PROVIDER (I.E., POWER, PHONE, CABLE, ETC.).
6. ENGINEER IS NOT RESPONSIBLE FOR PHYSICAL CONSTRUCTION OF SITE.
7. CONTRACTOR SHALL MAINTAIN A SAFE SITE AND MEET APPROPRIATE REGULATIONS CONCERNING SAFETY.
8. SURVEY DATA PROVIDED BY CHARLES H. TOMBERLIN AND ASSOCIATES.

A. DATE OF SURVEY NOVEMBER 23, 2024

B. SURVEY PROJECT OR FILE NO. 174-24-6
9. EXISTING SURVEY INFORMATION TO BE VERIFIED BY CONTRACTOR PRIOR TO CONSTRUCTION. CONTRACTOR TO NOTIFY ENGINEER OF DISCREPANCIES IN FIELD OBSERVATIONS VERSUS SURVEY DATA.
10. CONTRACTOR TO LOCATE UTILITIES PRIOR TO CONSTRUCTION BY CALLING "CALL BEFORE YOU DIG" HOTLINE: 811.
11. HORIZONTAL DATUM BASED ON GEORGIA STATE PLANE COORDINATE SYSTEM, EAST ZONE NAD83. VERTICAL DATUM BASED ON NAVD88.

GRADING & DRAINAGE NOTES:

1. STORM PIPES SHALL BE JOINED PER DOT SPECIFICATIONS.
2. PIPING SHALL BE INSTALLED IN NEW CONDITION.
3. A RIGHT-OF-WAY WORK PERMIT MAY BE REQUIRED BEFORE ANY WORK CAN BE DONE IN RIGHT-OF-WAY.
4. STORM DRAINAGE PIPING SHALL BE CONSTRUCTED PER GA DOT SPECS.
5. STORM DRAINAGE PIPING JOINTS SHALL BE WRAPPED IN FILTER FABRIC.
6. CONTRACTOR TO REQUEST CONFIRMATION OF LATEST PLAN REVISION DATE FROM ENGINEER IN WRITING PRIOR TO ORDERING MATERIALS.
7. IT IS CONTRACTOR'S SOLE RESPONSIBILITY TO REVIEW AND APPROVE SHOP DRAWINGS PRIOR TO ORDERING MATERIALS.
8. RESURFACING ENDS AT THE RIGHT OF WAY AND THE CONTRACTOR REQUIRED TO PROVIDE A SMOOTH TRANSITION TO EXISTING SURFACE.

COUNTY:

CITY OF KINGSLAND

PROJECT NUMBER:

116246

ITEM NO.	ITEM DESCRIPTION	UNIT	QUANTITY	UNIT PRICE	TOTAL
ROADWAY ITEMS					
150-1000	TRAFFIC CONTROL	LS	LS		
151-1000	MOBILIZATION	LS	LS		
210-0100	GRADING COMPLETE	LS	LS		
310-5080	GR AGGR BASE CRS, 8 INCH, INCL MATL	SY	10,310		
402-1812	RECYCLED ASPH CONC LEVELING, INCL BITUM MATL & H LIME	TN	205		
402-3113	RECYCLED ASPH CONC 12.5 MM SUPERPAVE, GP 1 OR 2, INCL BITUM MATL & H LIME	TN	1,493		
402-3190	RECYCLED ASPH CONC 19 MM SUPERPAVE, GP 1 OR 2,INCL BITUM MATL & H LIME	TN	1,135		
413-1000	BITUMINOUS PRIME TACK COAT	GL	1,083		
441-0018	DRIVEWAY CONCRETE, 8 IN TK	SY	-		
441-6222	CONC CURB & GUTTER, 8 IN X 30 IN, TP 2	LF	320		
441-0104	CONC SIDEWALK, 4 IN	SY	2,780		
000-0000	HANDRAIL	LF	470		
641-1200	GUARDRAIL, TP W	LF	1,040		
641-5001	GUARDRAIL ANCHORAGE, TYPE 1	EA	2		
641-5015	GUARDRAIL TERMINAL, TP I2A - 31", TANGENT, ENERGY-ABSORBING	EA	2		
DRAINAGE ITEMS					
550-1180	STORM DRAIN PIPE, 18 IN, H 1-10	LF	-		
550-1240	STORM DRAIN PIPE, 24 IN, H 1-10	LF	79		
550-1300	STORM DRAIN PIPE, 30 IN, H 1-10	LF	105		
550-1480	STORM DRAIN PIPE, 48 IN, H 1-10	LF	65		
668-2100	DROP INLET, GP 1	EA	2		
SIGING & MARKING ITEMS					
653-1704	THERMOPLASTIC SOLID TRAFFIC STRIPE, 24 IN, WHITE	LF	85		
653-2501	THERMOPLASTIC SOLID TRAF STRIPE, 5 IN, WHITE	LM	2.16		
653-2502	THERMOPLASTIC SOLID TRAF STRIPE, 5 IN, YELLOW	LM	1.85		
653-4501	THERMOPLASTIC SKIP TRAF STRIPE, 5 IN, WHITE	GLM	0.028		
653-1504	THERMOPLASTIC SOLID TRAF STRIPE, 12 IN, WHITE	LF	440		
636-1033	HIGHWAY SIGNS,TP 1 MATL, REFL SHEETING, TP 9	SF	20		
636-1033	HIGHWAY SIGNS,TP 1 MATL, REFL SHEETING, TP 11	SF	35		
636-2080	GALV STEEL POSTS, TP 8	LF	90		
EROSION CONTROL ITEMS					
163-0232	TEMPORARY GRASSING	AC	5.920		
163-0301	CONSTRUCT AND REMOVE CONSTRUCTION EXITS	EA	1		
163-0503	CONSTRUCT AND REMOVE SILT CONTROL GATE, TP 3	EA	1		
163-0527	CONSTRUCT AND REMOVE RIP RAP CHECK DAMS, STONE PLAIN RIP RAP/SAND BAGS	EA	35		
163-0550	CONSTRUCT AND REMOVE INLET SEDIMENT TRAP	EA	13		
165-0010	MAINT OF SILT FENCE, TYPE A	LF	10,896		
167-1000	WATER QUALITY MONITORING & SAMPLING	EA	5		
167-1500	WATER QUALITY INSPECTIONS	MO	6		
171-0010	TEMPORARY SILT FENCE, TYPE A	LF	10,896		
700-6910	PERMANENT GRASSING	AC	5.920		
700-9300	SOD	SY	28,629		
550-4218	FLARED END SECTION 18 IN, STORM DRAIN	EA	-		
550-4224	FLARED END SECTION 24 IN, STORM DRAIN	EA	2		
550-4230	FLARED END SECTION 30 IN, STORM DRAIN	EA	4		
550-4248	FLARED END SECTION 48 IN, STORM DRAIN	EA	2		
603-2180	STN DUMPED RIP RAP, TP 3, 12 IN	SY	5.40		
603-2181	STN DUMPED RIP RAP, TP 3, 18 IN	SY	-		
603-7000	PLASTIC FILTER FABRIC	SY	5.40		
GRAND TOTAL:					



REVISIONS



GENERAL NOTES

LAKE BLVD EAST
CITY OF KINGSLAND, GA 31548
PREPARED FOR:
CITY OF KINGSLAND

DATE: 07/30/2025

PROJECT NUMBER: 24107

DRAWN BY: SA

CHECKED BY: HR

SCALE: NTS (FOR 24"x36" PLOT)





Know what's below.
Call before you dig.



01

SHEET:


LAKE BLVD EAST ALIGNMENT CURVE TABLE						
CURVE #	RADIUS	LENGTH	CHORD DIRECTION	CHORD LENGTH	START STATION	END STATION
C3	1650.00	1025.72	S55° 40' 18.97"E	1009.29	17+40.26	27+65.98

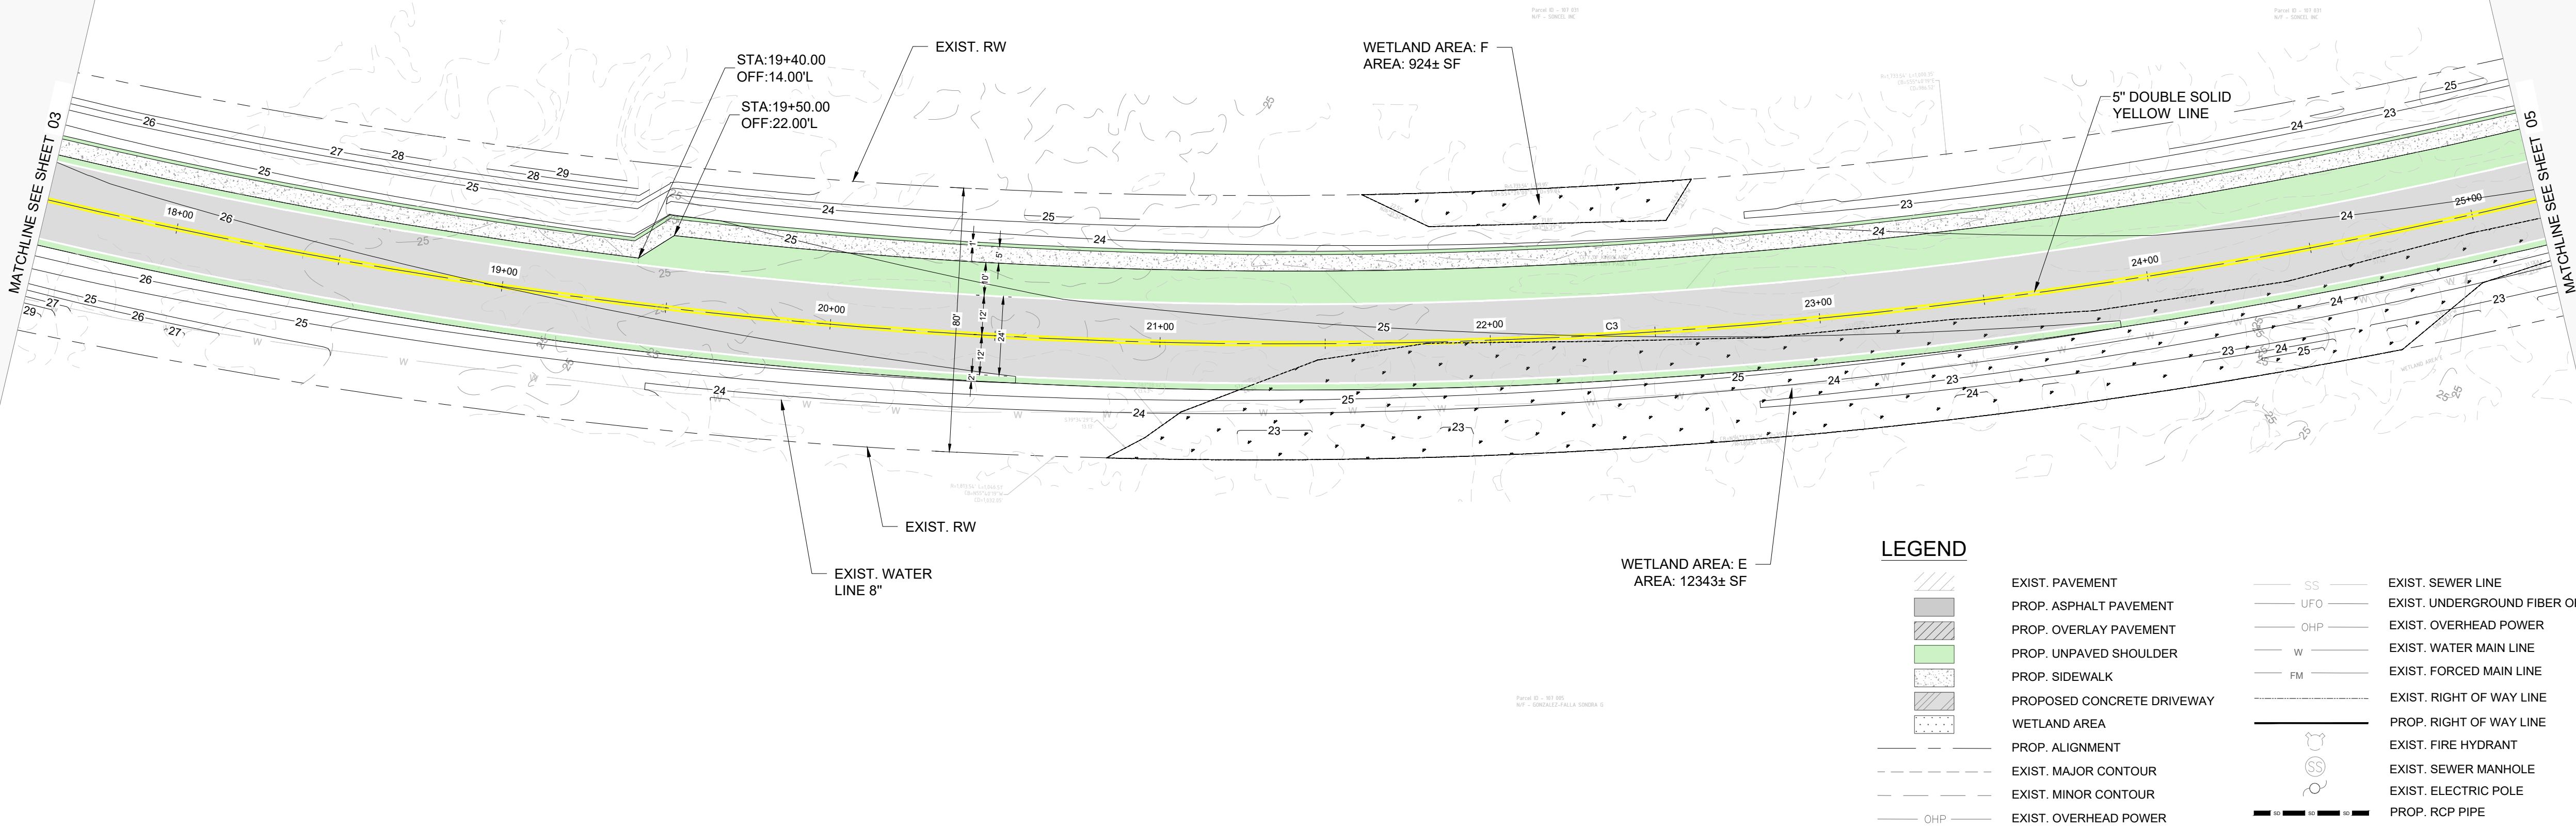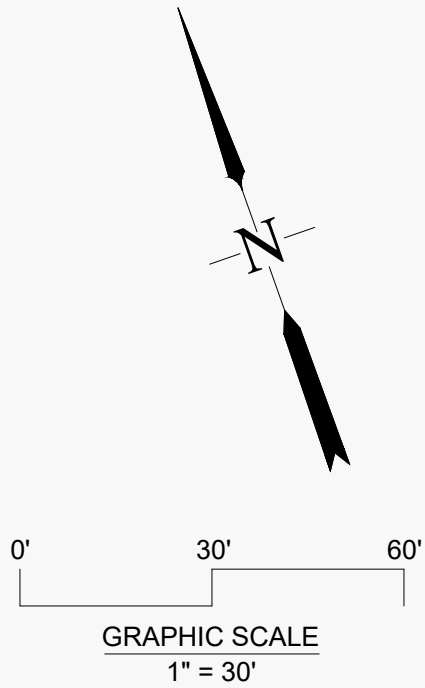

- LEGEND**
- | | | | | | |
|-----------|----------------------------|----------|-----|----------|--------------------------------|
| [Pattern] | EXIST. PAVEMENT | [Line] | SS | [Line] | EXIST. SEWER LINE |
| [Pattern] | PROP. ASPHALT PAVEMENT | [Line] | UFO | [Line] | EXIST. UNDERGROUND FIBER OPTIC |
| [Pattern] | PROP. OVERLAY PAVEMENT | [Line] | OHP | [Line] | EXIST. OVERHEAD POWER |
| [Pattern] | PROP. UNPAVED SHOULDER | [Line] | W | [Line] | EXIST. WATER MAIN LINE |
| [Pattern] | PROP. SIDEWALK | [Line] | FM | [Line] | EXIST. FORCED MAIN LINE |
| [Pattern] | PROPOSED CONCRETE DRIVEWAY | [Line] | | [Line] | EXIST. RIGHT OF WAY LINE |
| [Pattern] | WETLAND AREA | [Line] | | [Line] | PROP. RIGHT OF WAY LINE |
| [Pattern] | PROP. ALIGNMENT | [Symbol] | | [Symbol] | EXIST. FIRE HYDRANT |
| [Pattern] | EXIST. MAJOR CONTOUR | [Symbol] | | [Symbol] | EXIST. SEWER MANHOLE |
| [Pattern] | EXIST. MINOR CONTOUR | [Symbol] | | [Symbol] | EXIST. ELECTRIC POLE |
| [Pattern] | OHP | [Symbol] | | [Symbol] | PROP. RCP PIPE |

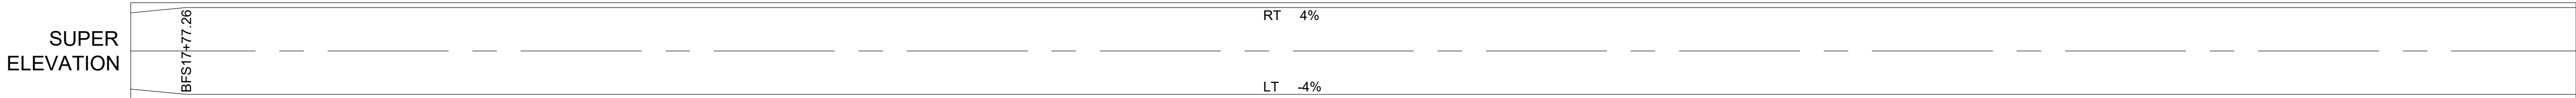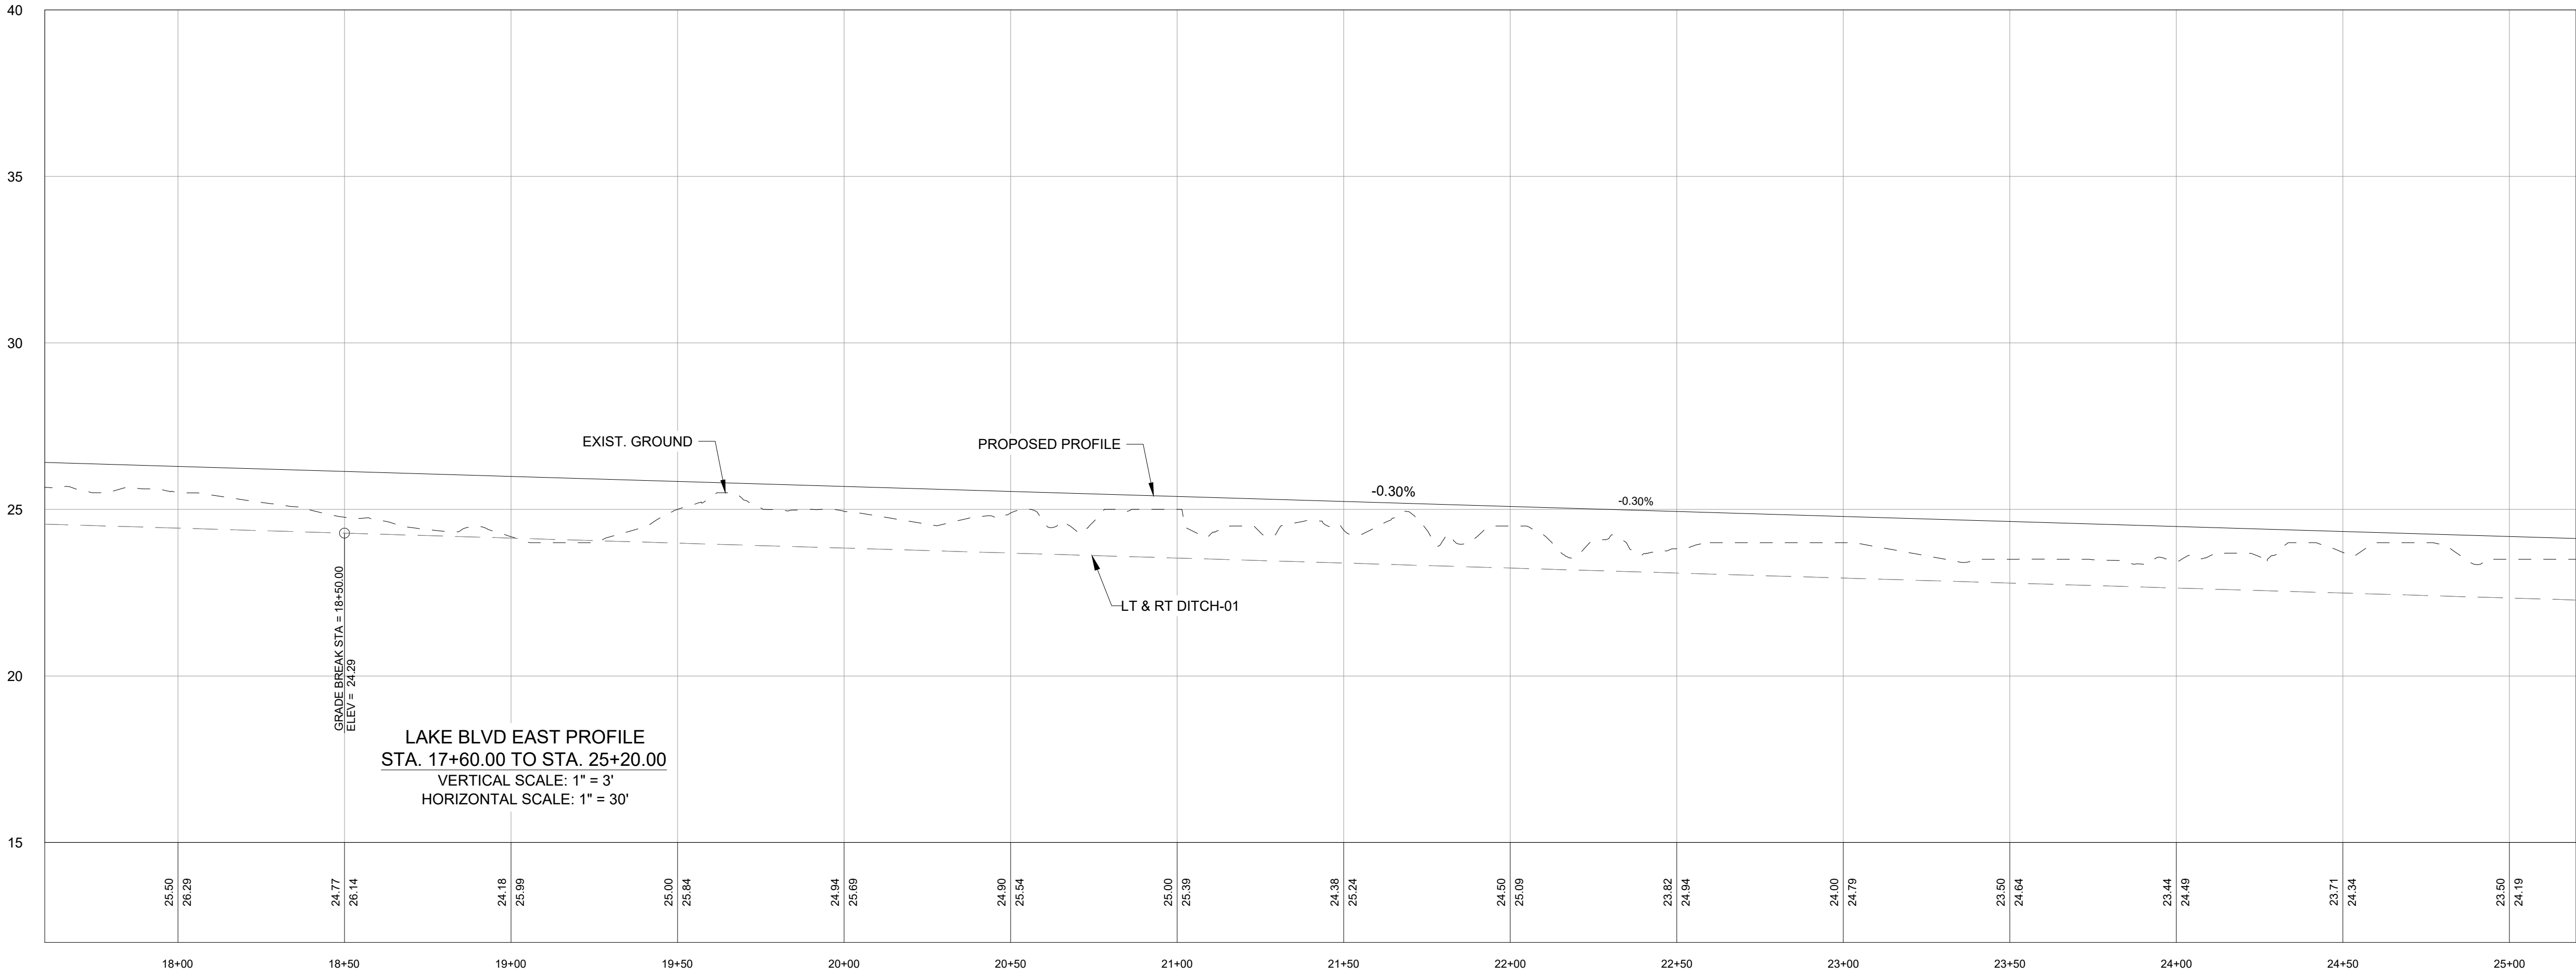

REVISIONS

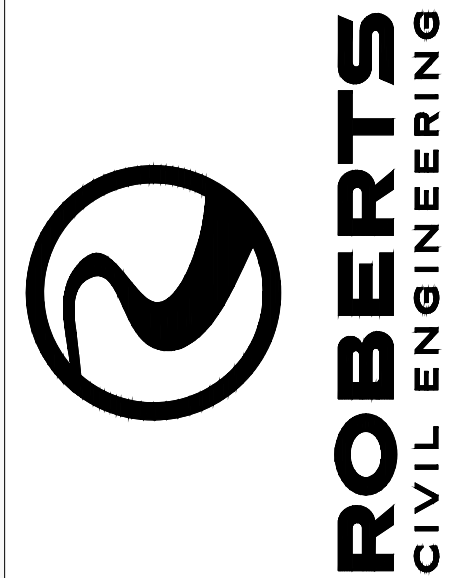

ROAD PLAN-PROFILE

LAKE BLVD EAST
CITY OF KINGSLAND, GA 31548

PREPARED FOR:
CITY OF KINGSLAND


DATE: 06/27/2025
PROJECT NUMBER: 24107
DRAWN BY: SA
CHECKED BY: HR
SCALE: AS NOTED
(FOR 24"x36" PLOT)

04

SHEET:



REVISIONS

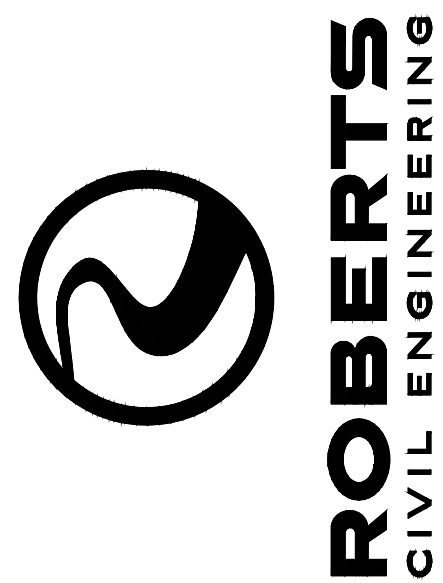

ROAD PLAN-PROFILE

LAKE BLVD EAST
CITY OF KINGSLAND, GA 31548
PREPARED FOR:
CITY OF KINGSLAND

DATE: 06/27/2025

PROJECT NUMBER: 24107


DRAWN BY: SA

CHECKED BY: HR

SCALE: AS NOTED
(FOR 24"x36" PLOT)


05

SHEET:

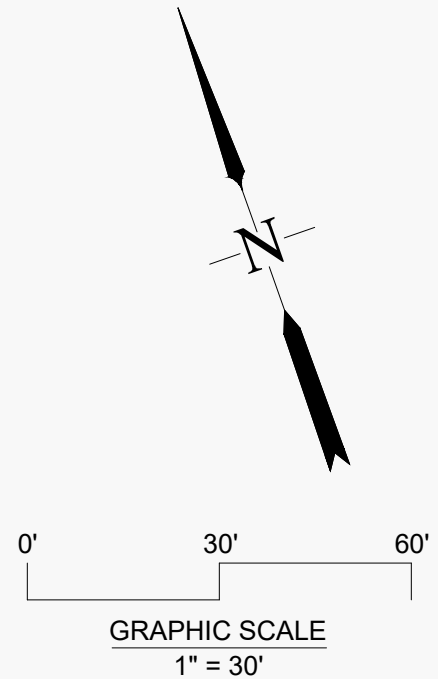


LEGEND


- | | | | |
|--|----------------------------|--|--------------------------------|
| | EXIST. PAVEMENT | | EXIST. SEWER LINE |
| | PROP. ASPHALT PAVEMENT | | EXIST. UNDERGROUND FIBER OPTIC |
| | PROP. OVERLAY PAVEMENT | | EXIST. OVERHEAD POWER |
| | PROP. UNPAVED SHOULDER | | EXIST. WATER MAIN LINE |
| | PROP. SIDEWALK | | EXIST. FORCED MAIN LINE |
| | PROPOSED CONCRETE DRIVEWAY | | EXIST. RIGHT OF WAY LINE |
| | WETLAND AREA | | PROP. RIGHT OF WAY LINE |
| | PROP. ALIGNMENT | | EXIST. FIRE HYDRANT |
| | EXIST. MAJOR CONTOUR | | EXIST. SEWER MANHOLE |
| | EXIST. MINOR CONTOUR | | EXIST. ELECTRIC POLE |
| | EXIST. OVERHEAD POWER | | PROP. RCP PIPE |

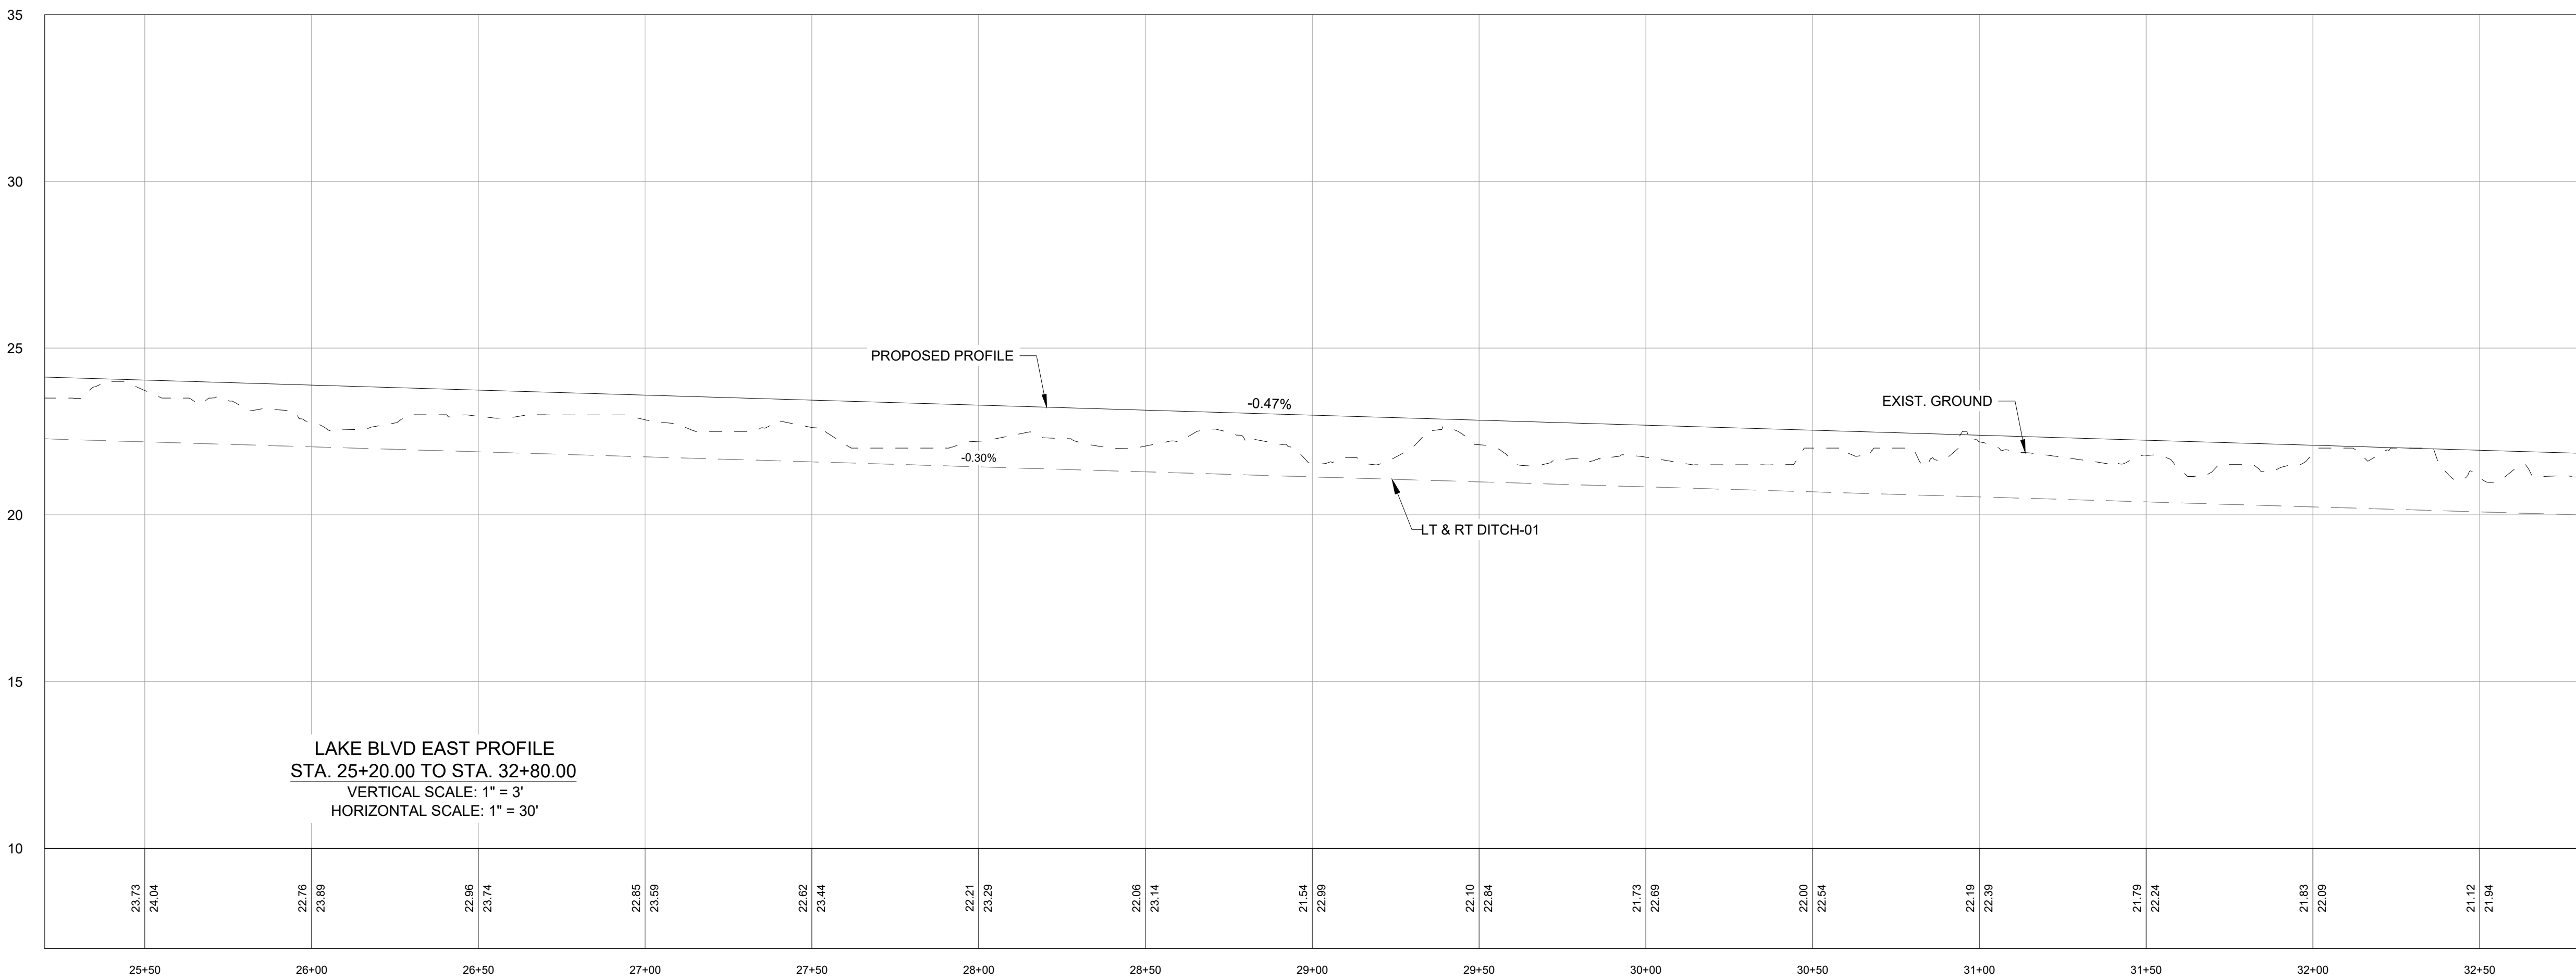

SUPER
ELEVATION

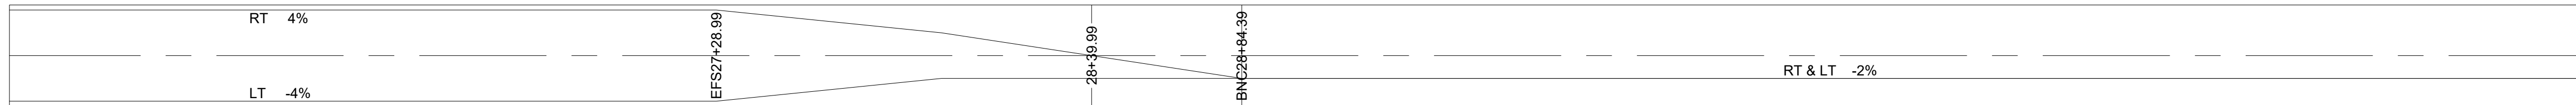

MATCHLINE SEE SHEET 05

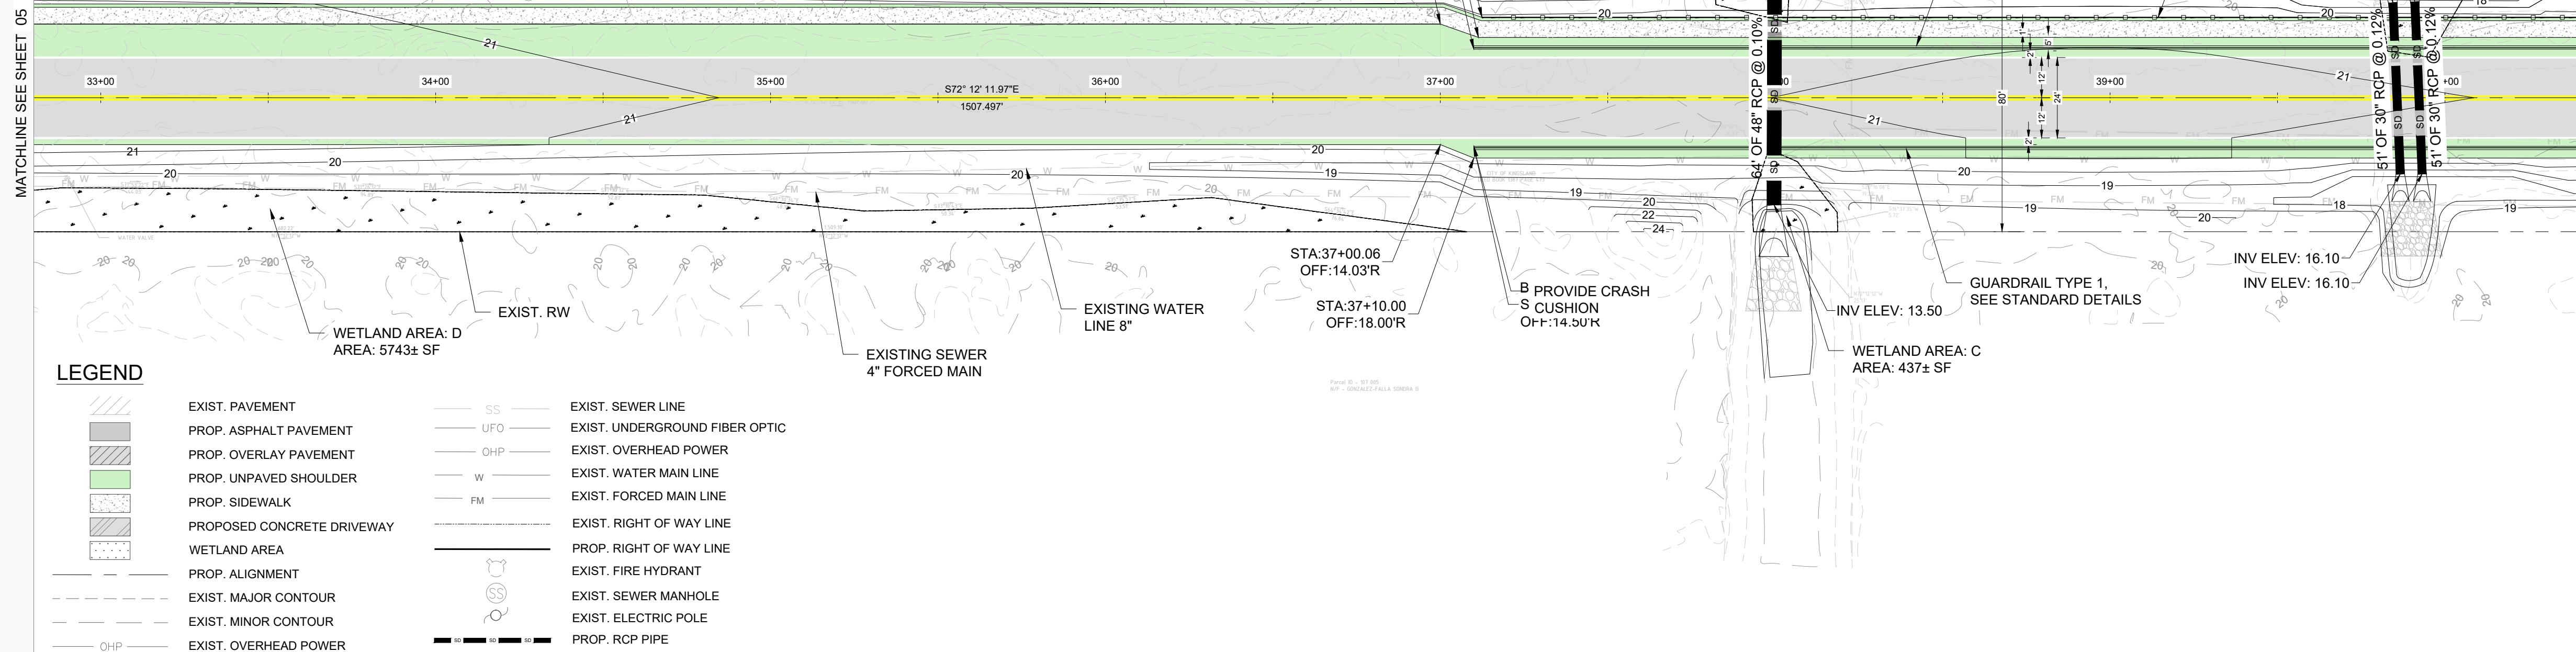

MATCHLINE SEE SHEET 07


0' 30' 60'

GRAPHIC SCALE

1" = 30'



REVISIONS

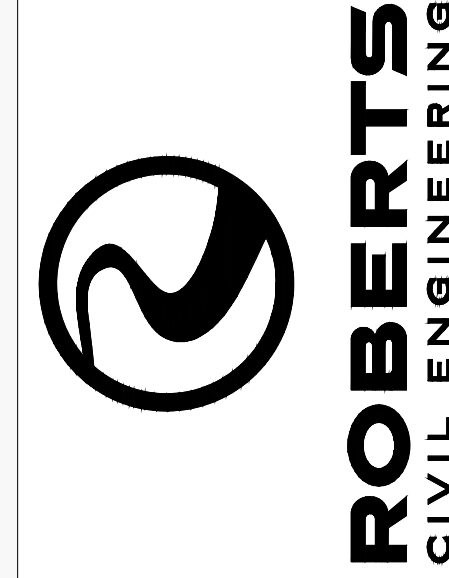

ROAD PLAN-PROFILE

LAKE BLVD EAST

CITY OF KINGSLAND, GA 31548

PREPARED FOR:

CITY OF KINGSLAND


DATE: 06/27/2025

PROJECT NUMBER: 24107

DRAWN BY: SA

CHECKED BY: HR

SCALE: AS NOTED
(FOR 24"x36" PLOT)

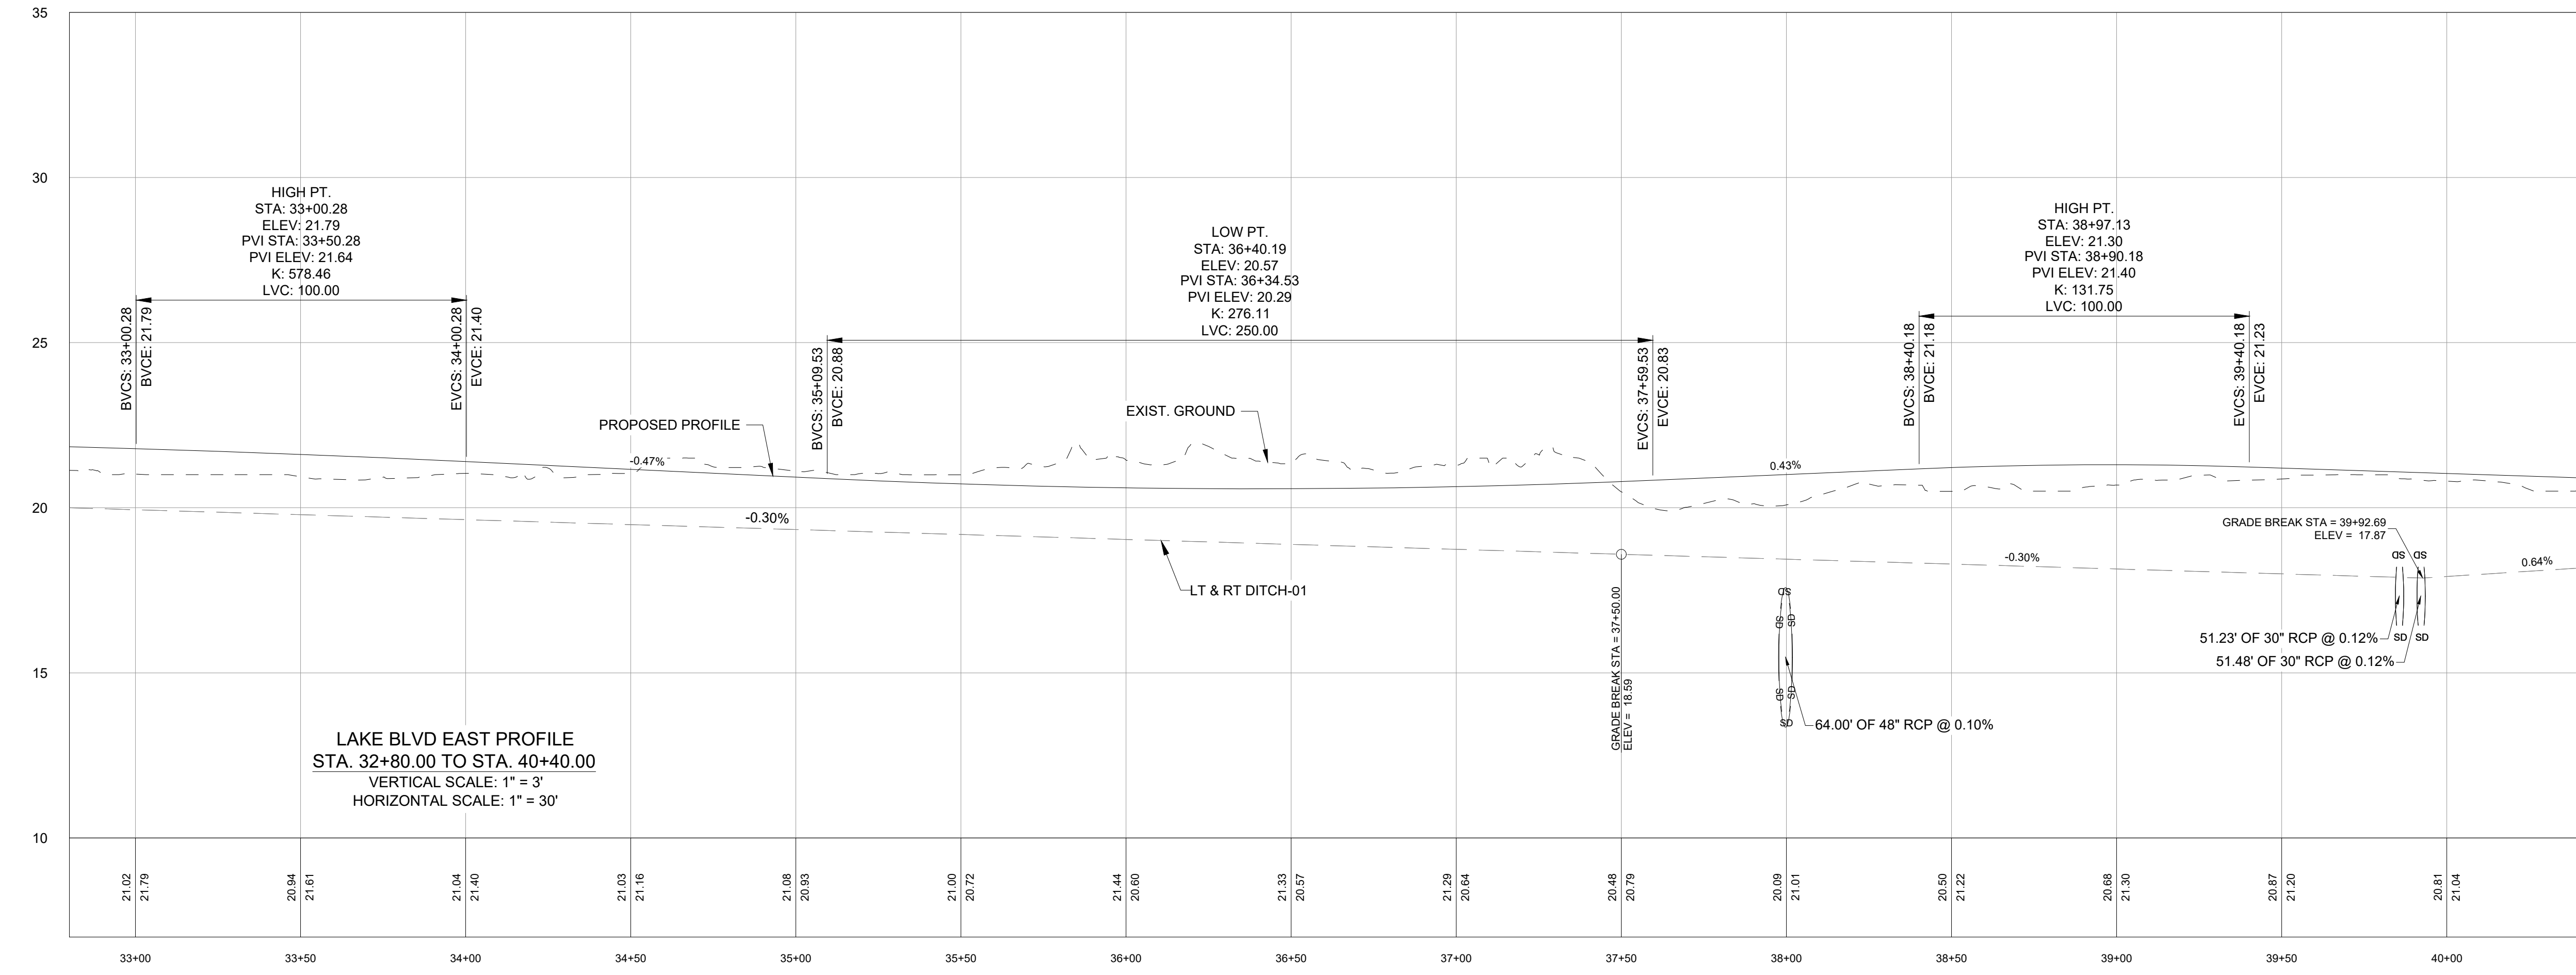


SUPER
ELEVATION

RT & LT -2%

06

SHEET:

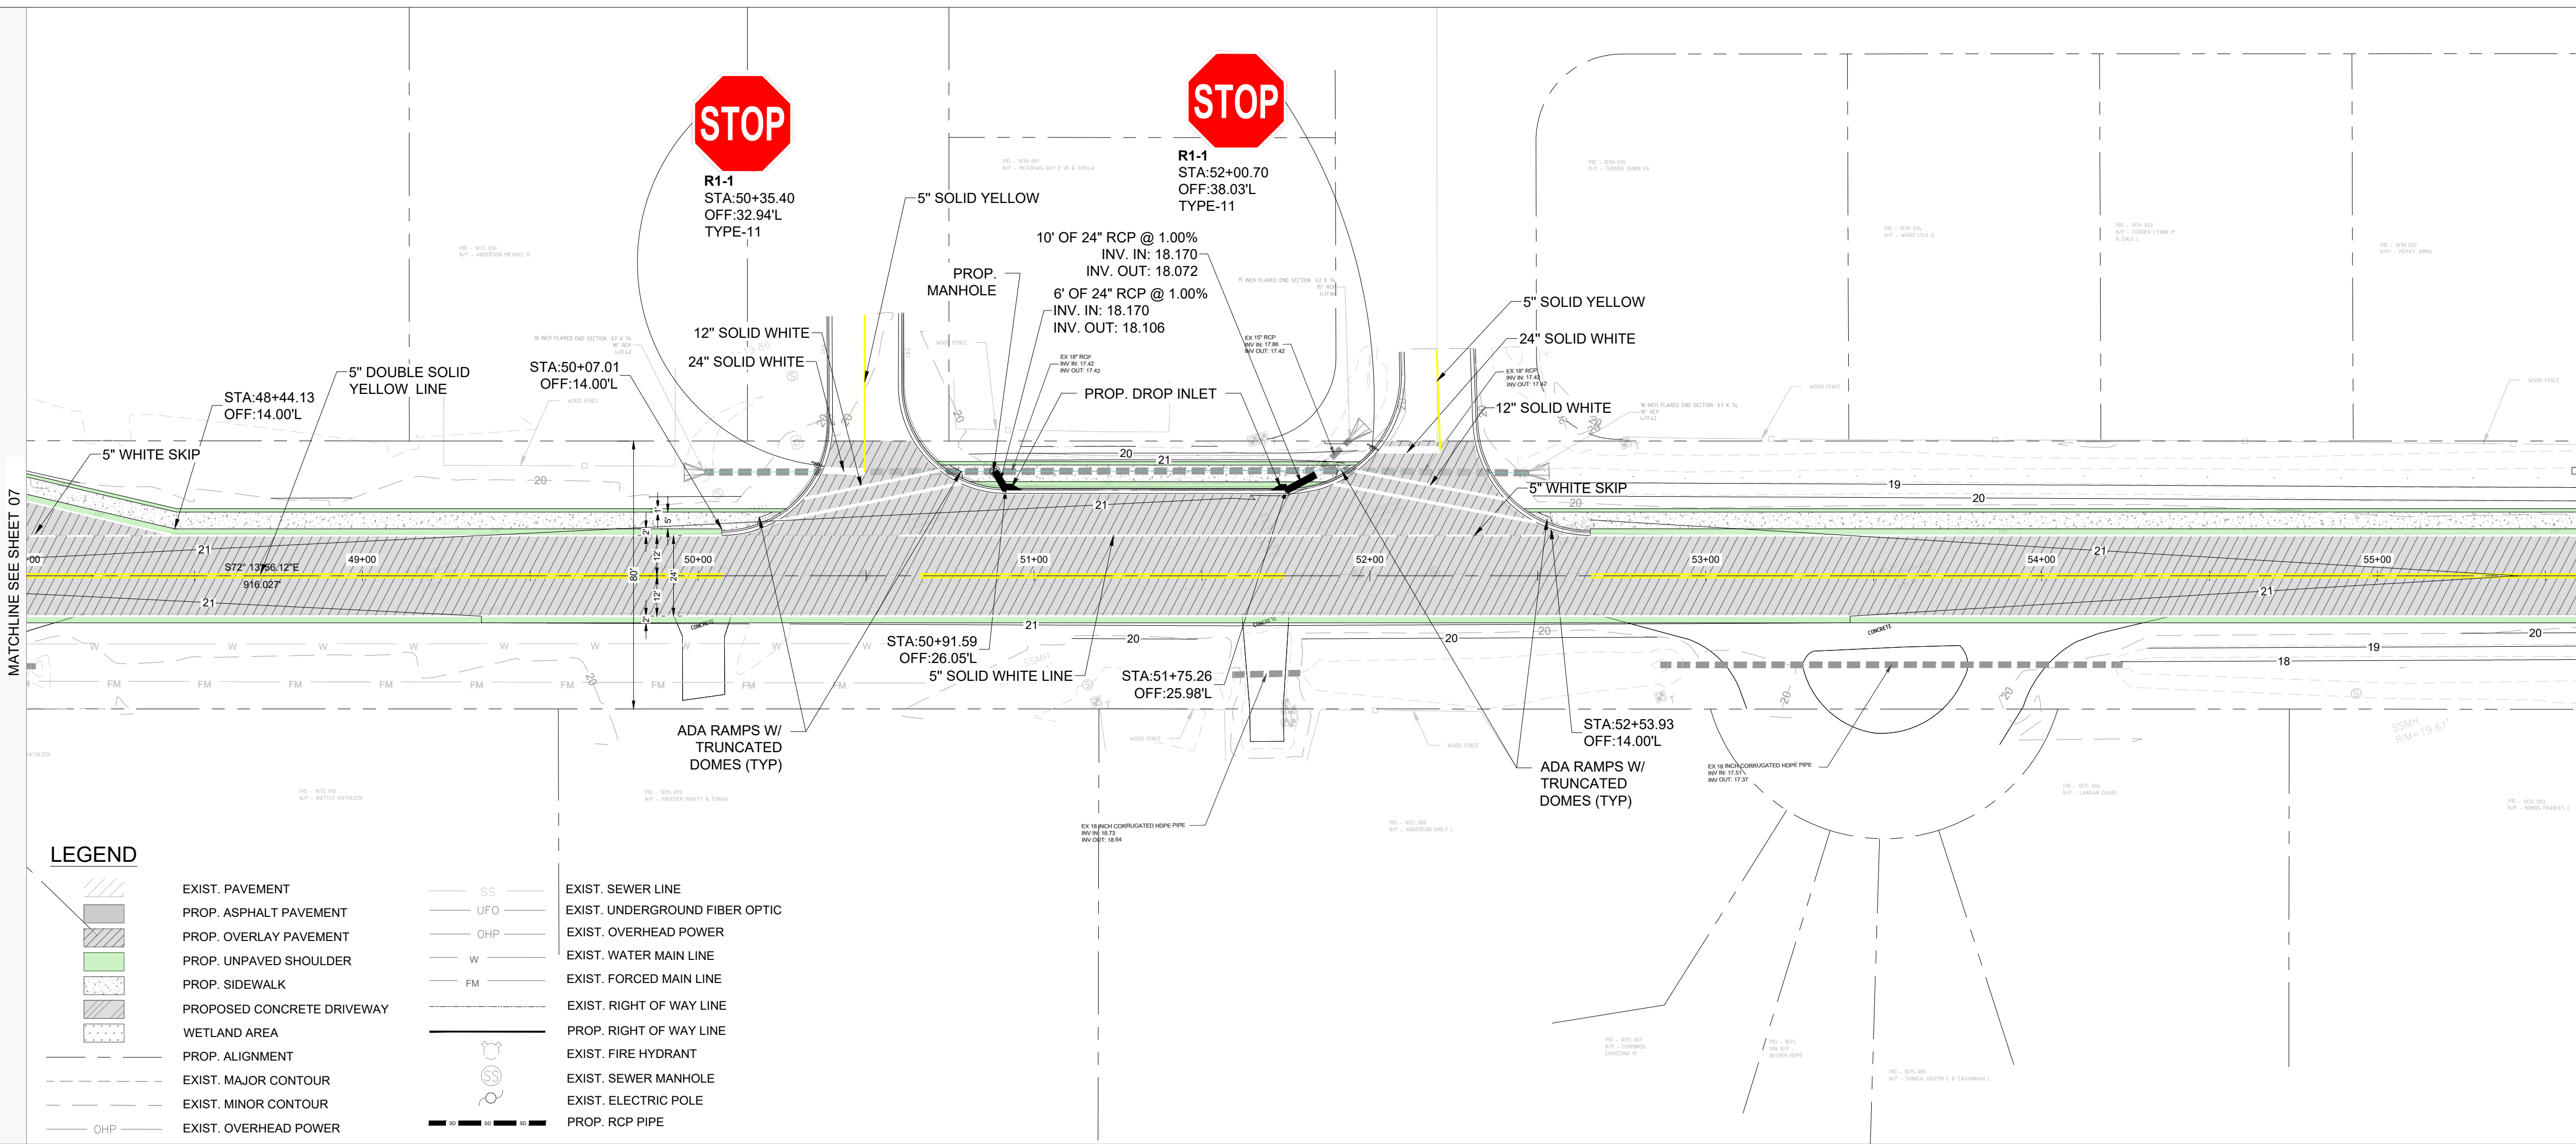

REVISIONS	



ROAD PLAN-PROFILE


LAKE BLVD EAST
CITY OF KINGSLAND, GA 31548

PREPARED FOR:
CITY OF KINGSLAND

DATE: 06/27/2025
PROJECT NUMBER: 24107
DRAWN BY: SA
CHECKED BY: HR
SCALE: AS NOTED
(FOR 24"x36" PLOT)



08





SHEET:

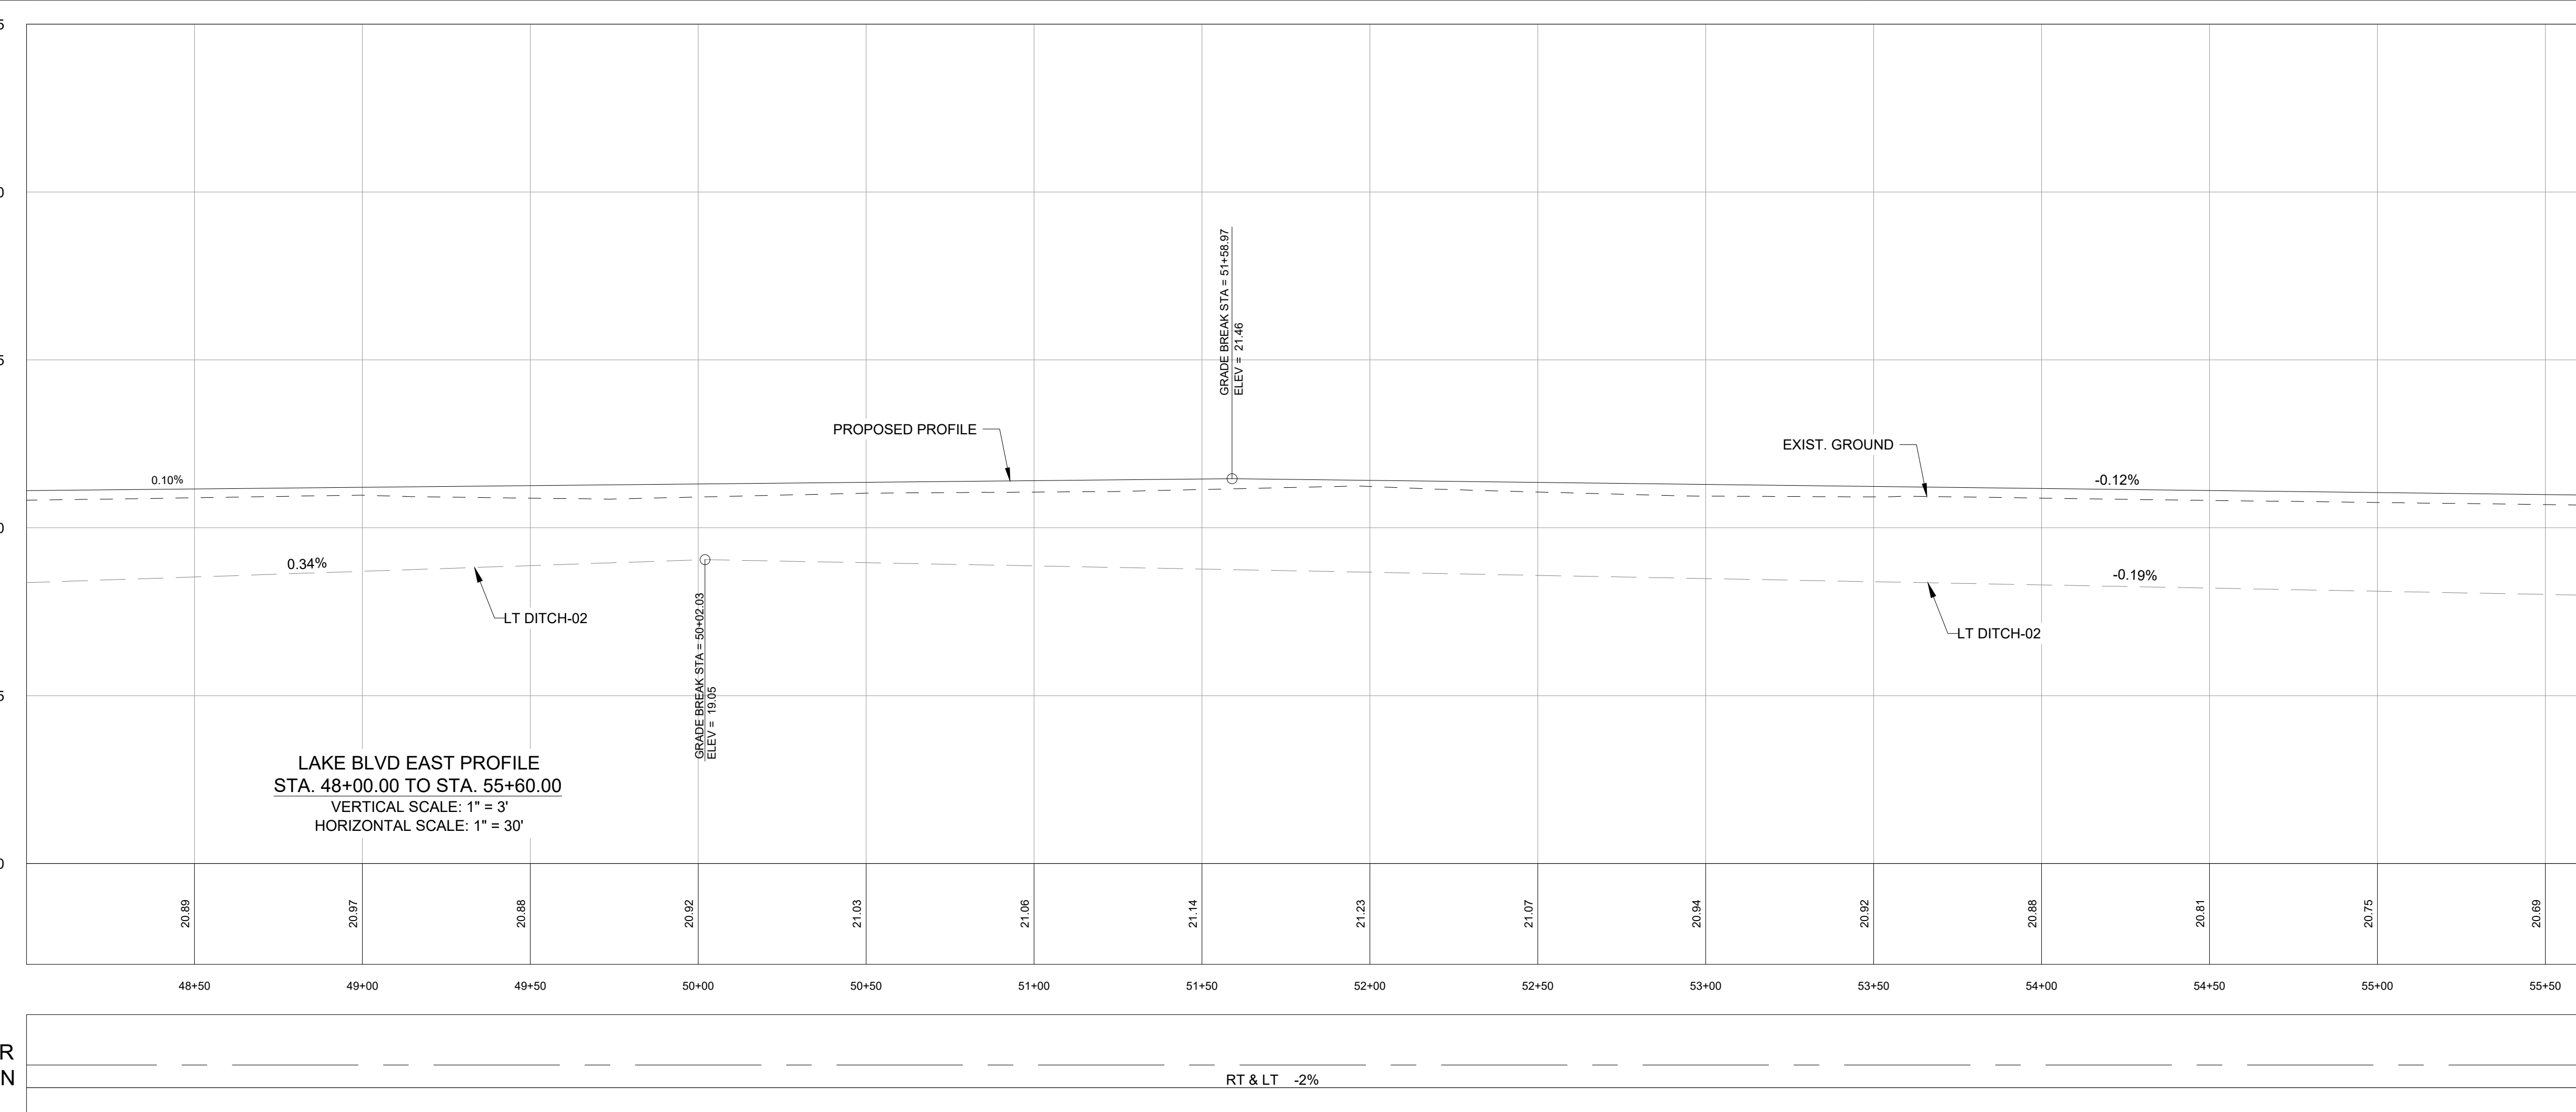


SUPER
ELEVATION

RT & LT -2%

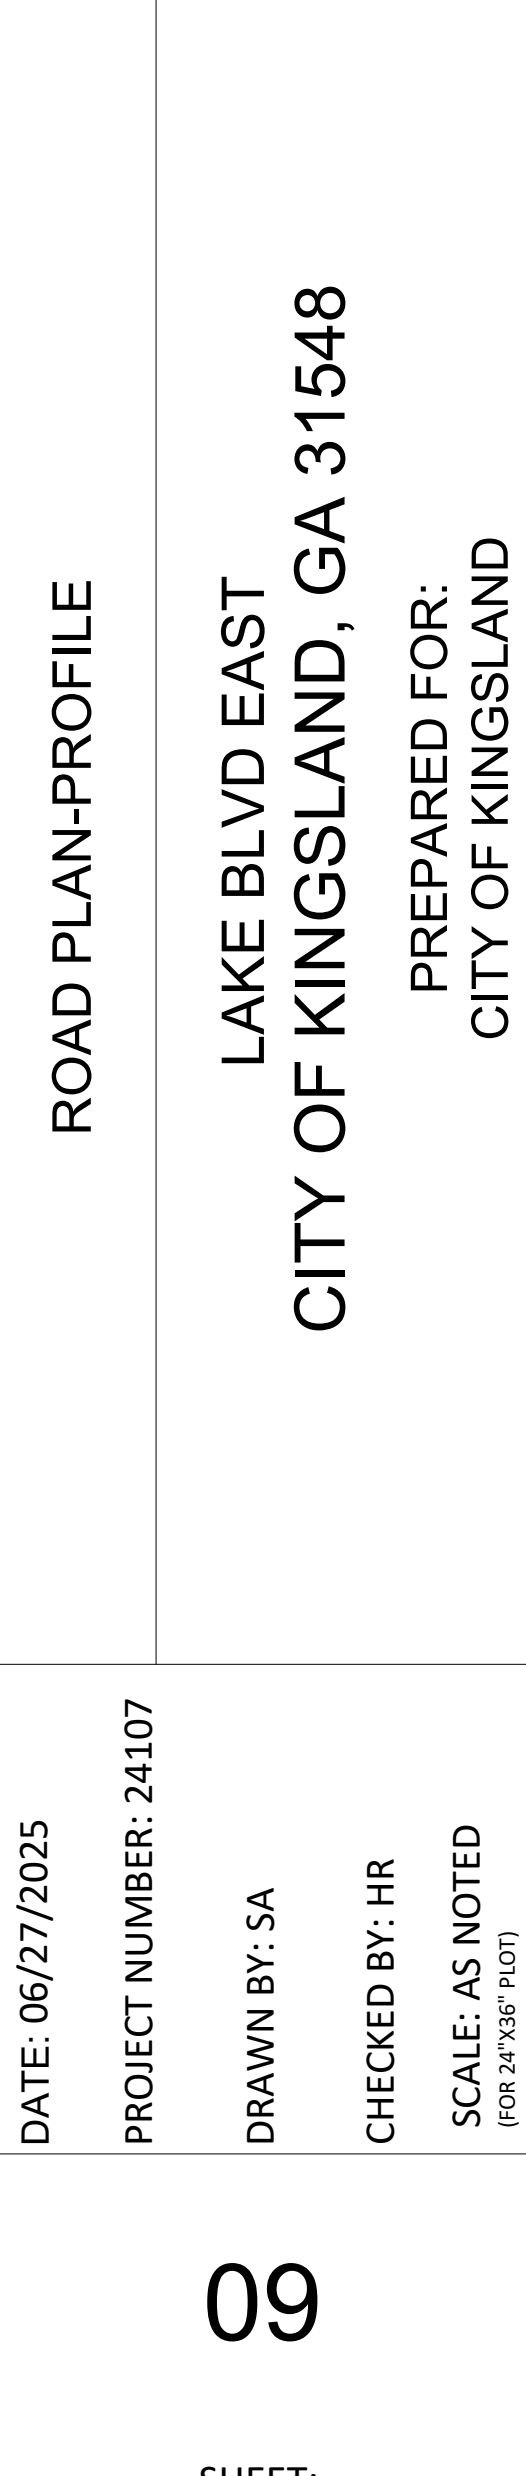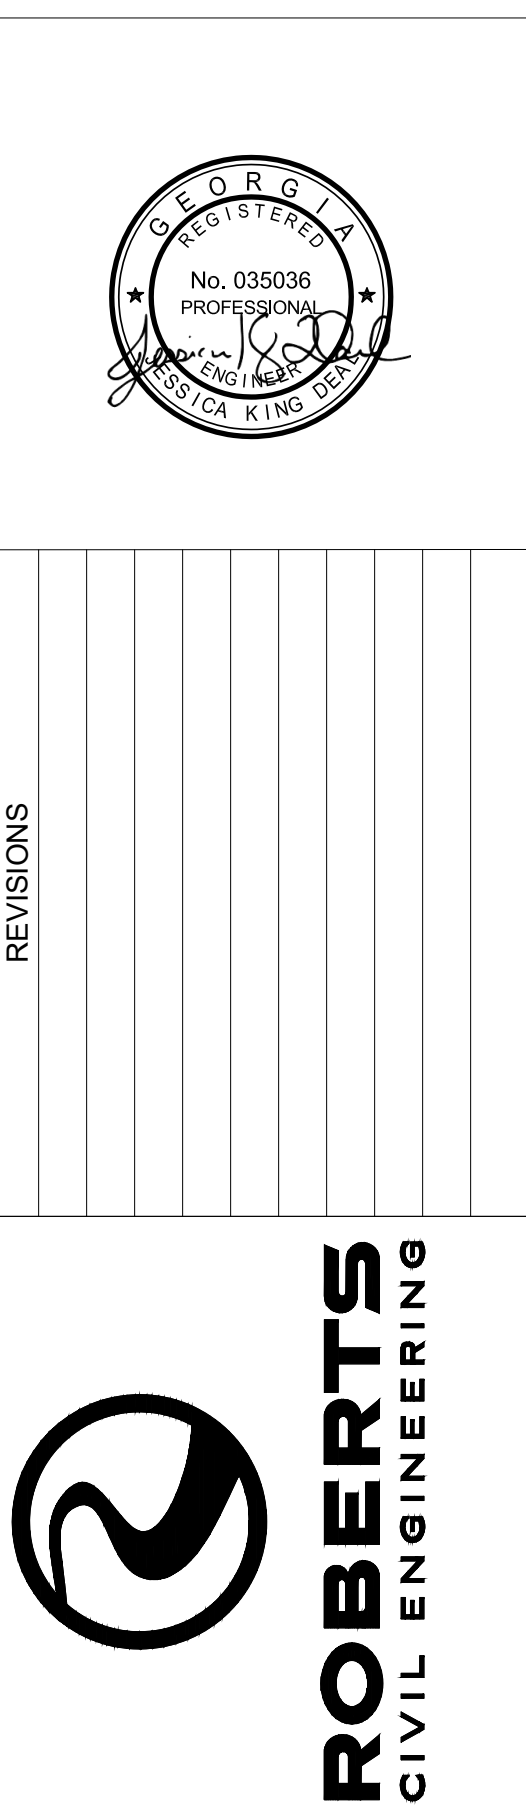

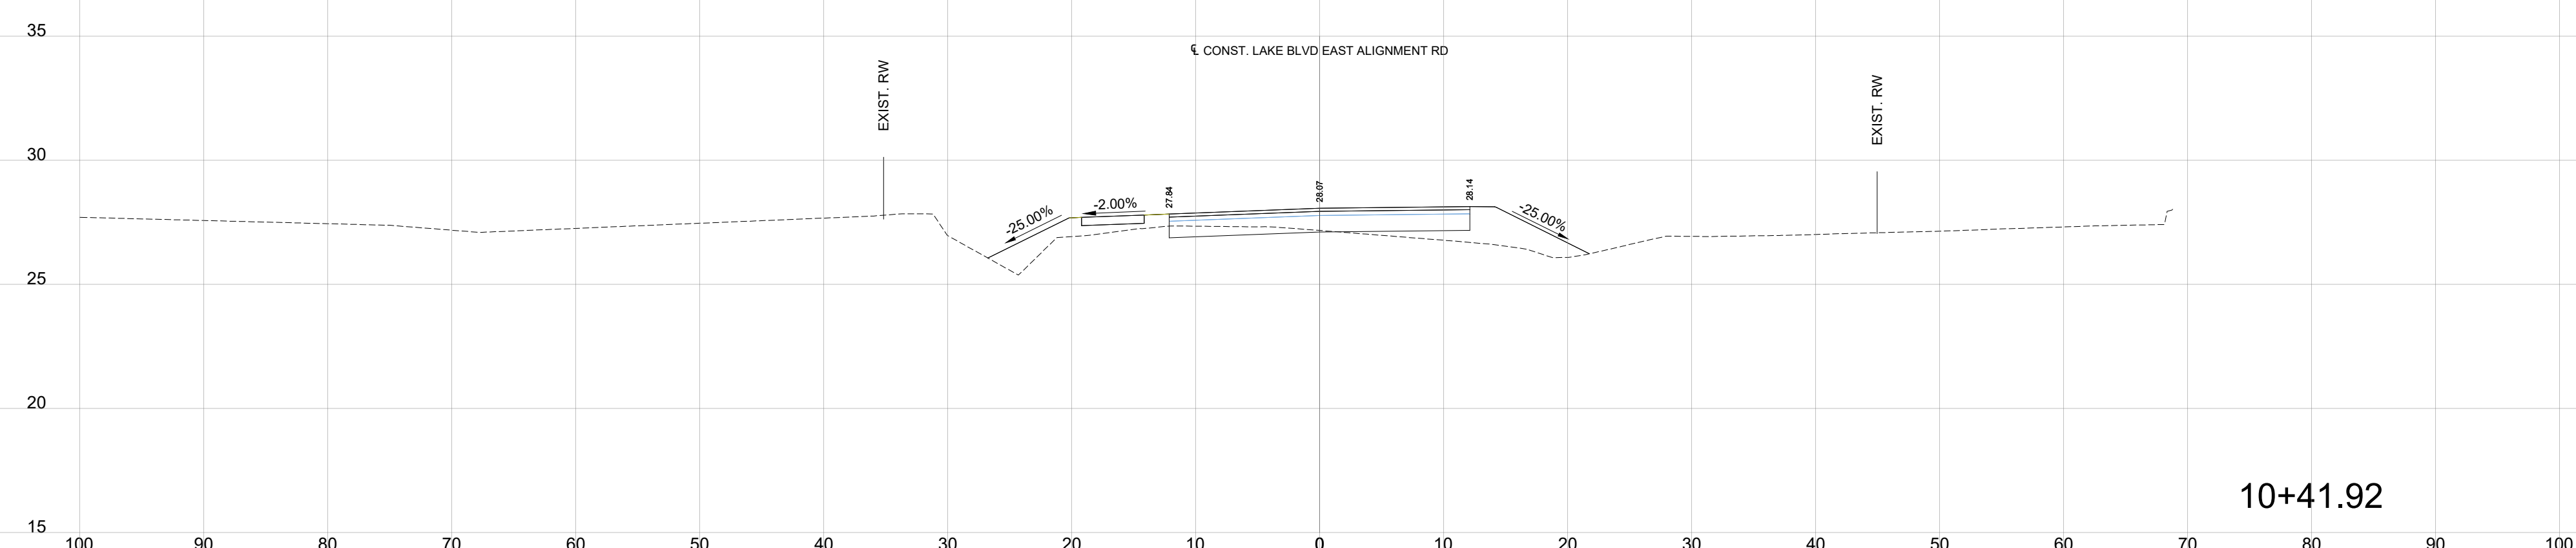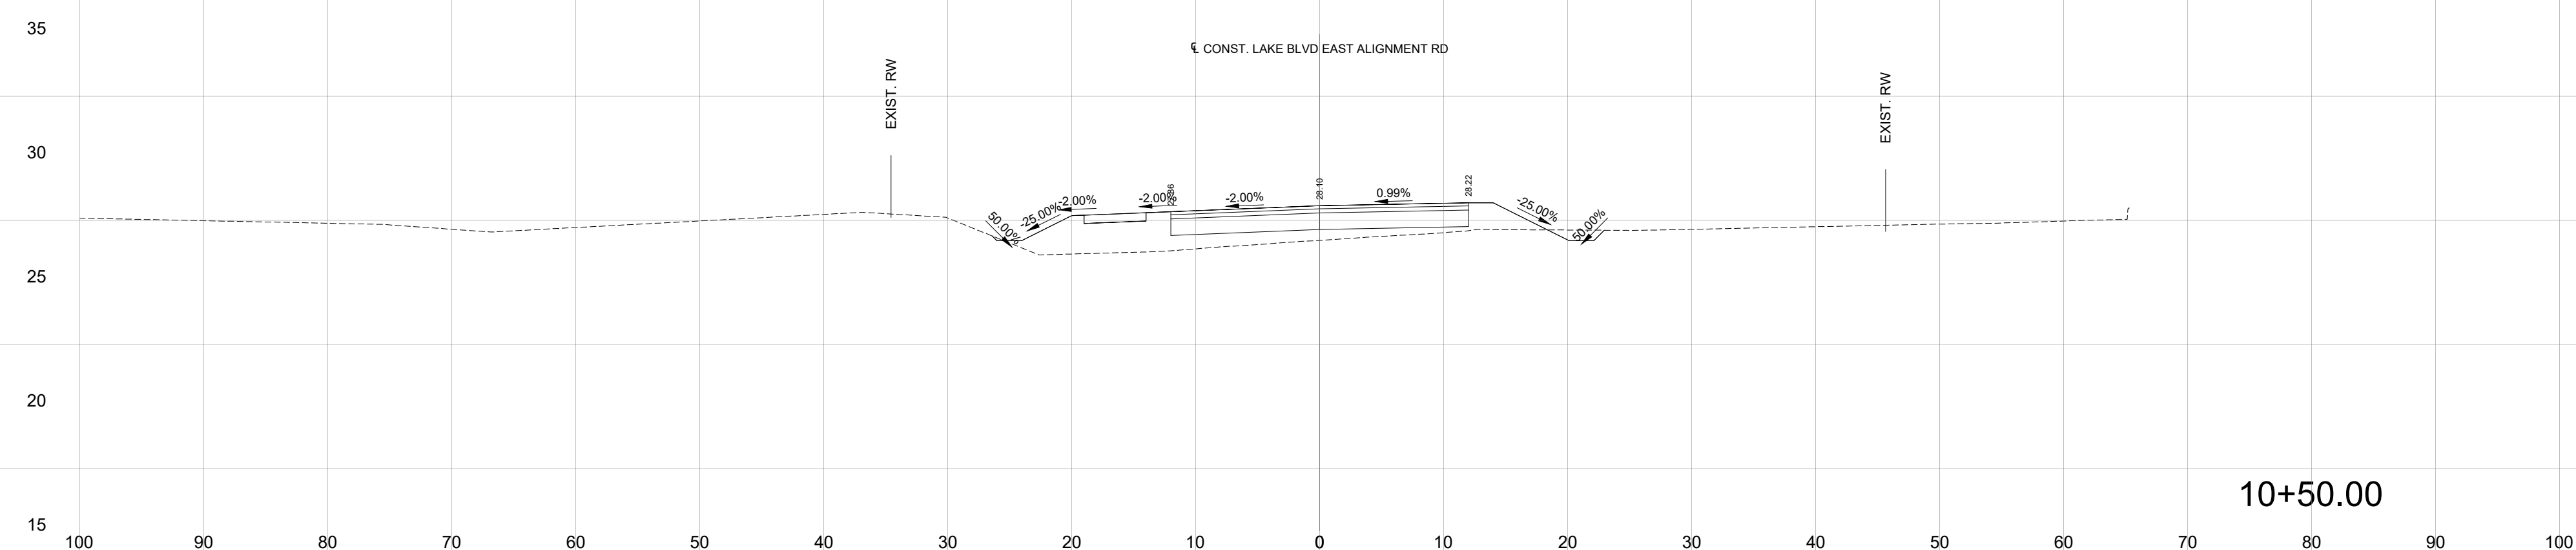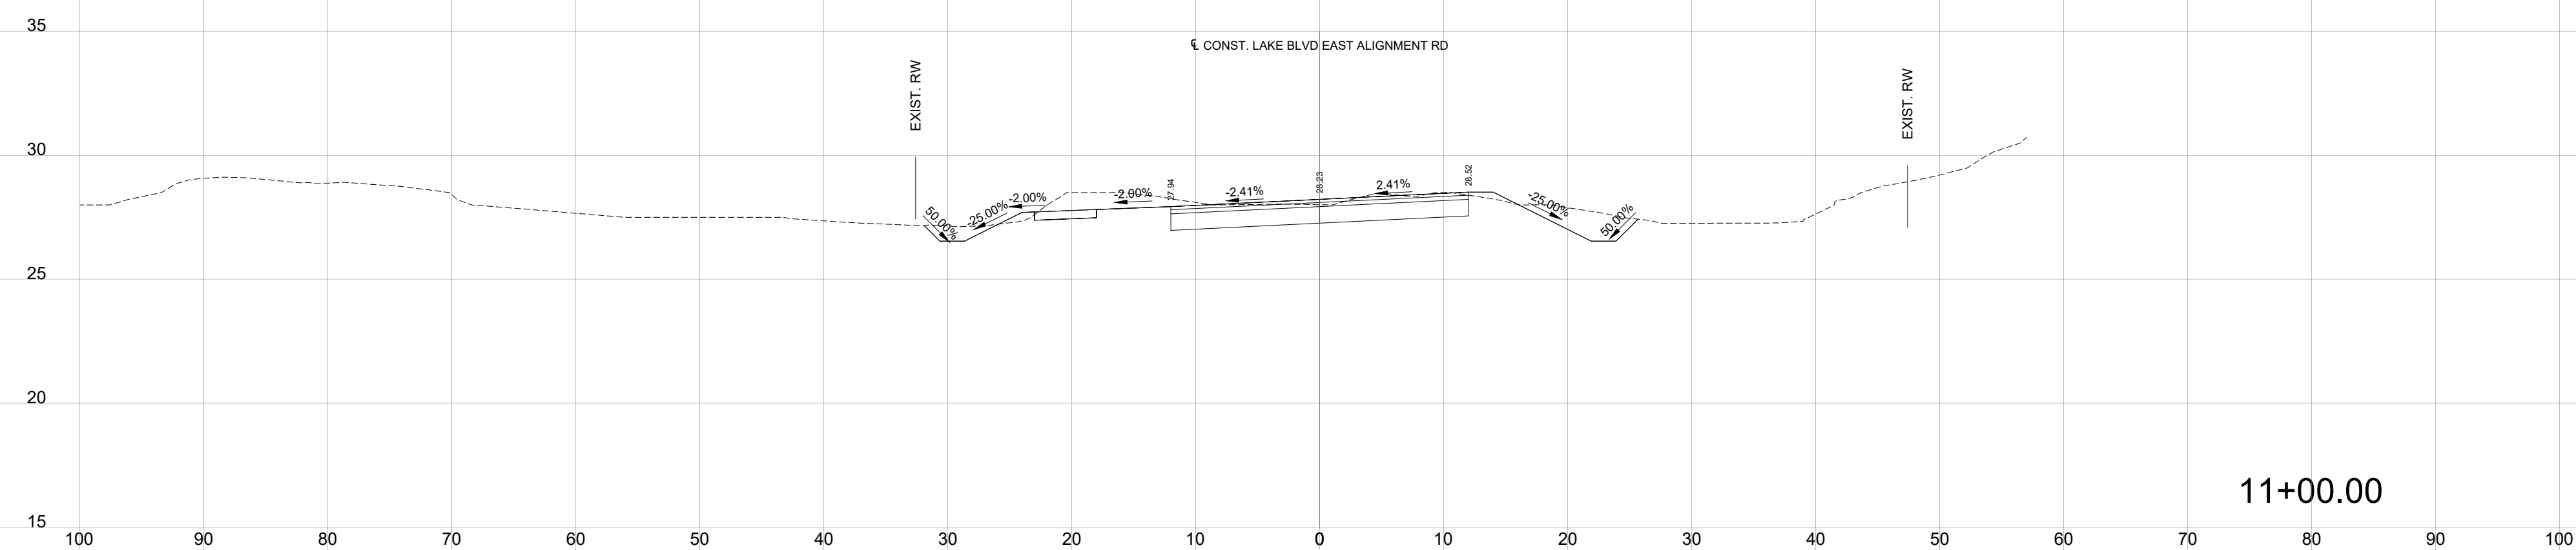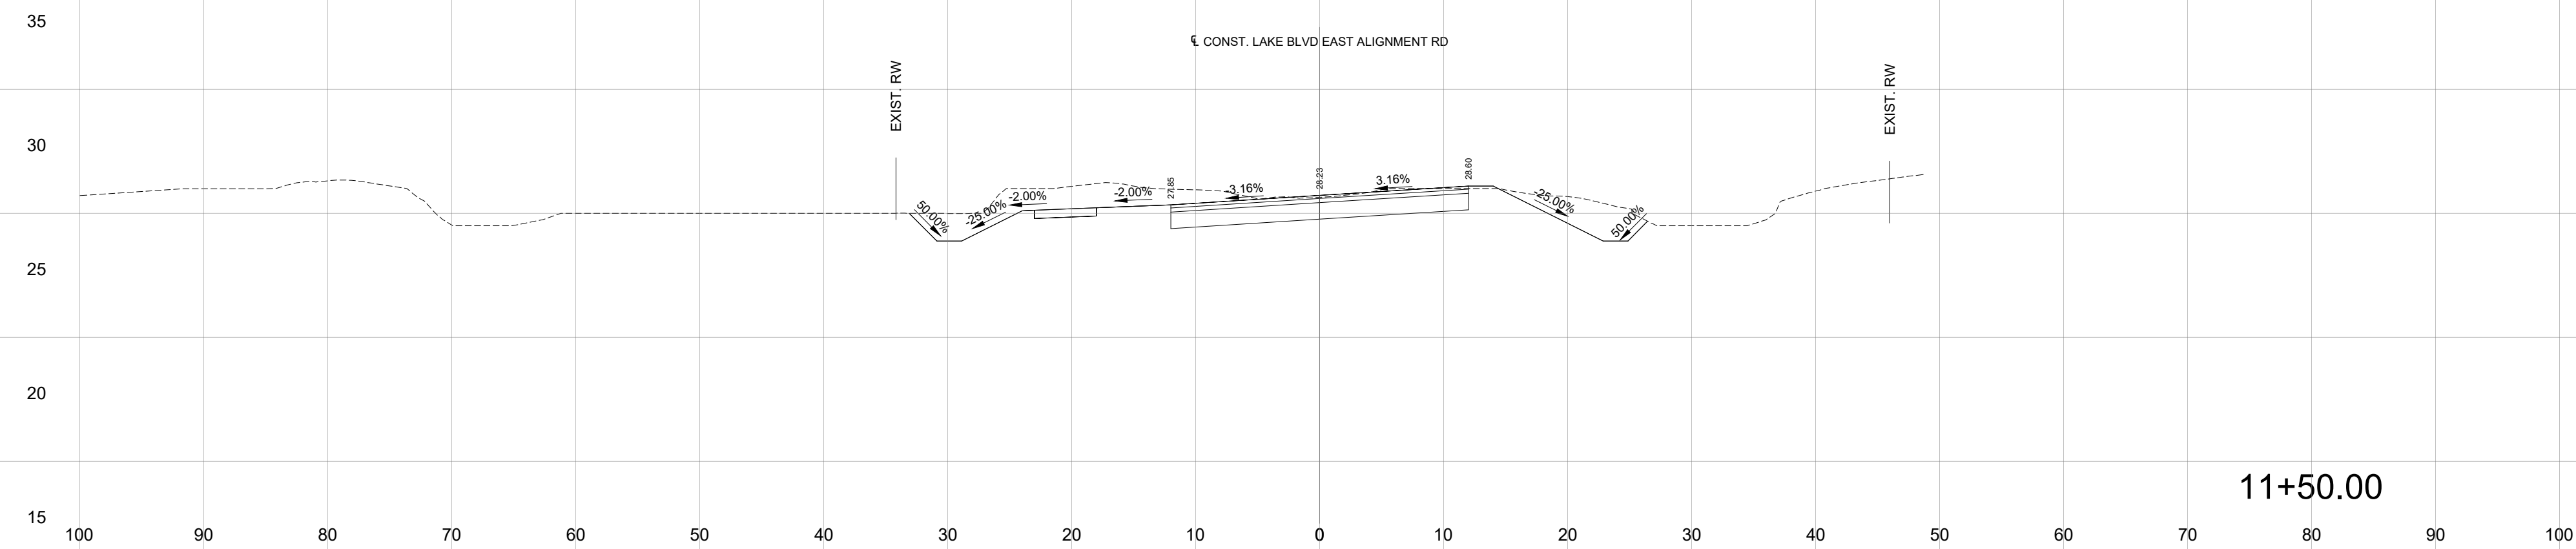

REVISIONS

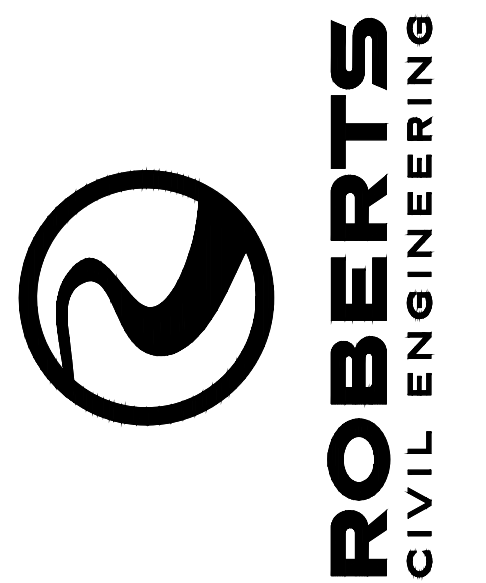

SECTION VIEWS

LAKE BLVD EAST
CITY OF KINGSLAND, GA 31548

PREPARED FOR:
CITY OF KINGSLAND

DATE: 06/27/2025

PROJECT NUMBER: 24107





DRAWN BY: SA

CHECKED BY: HR

SCALE: AS NOTED
(FOR 24"X36" PLOT)

10

SHEET:

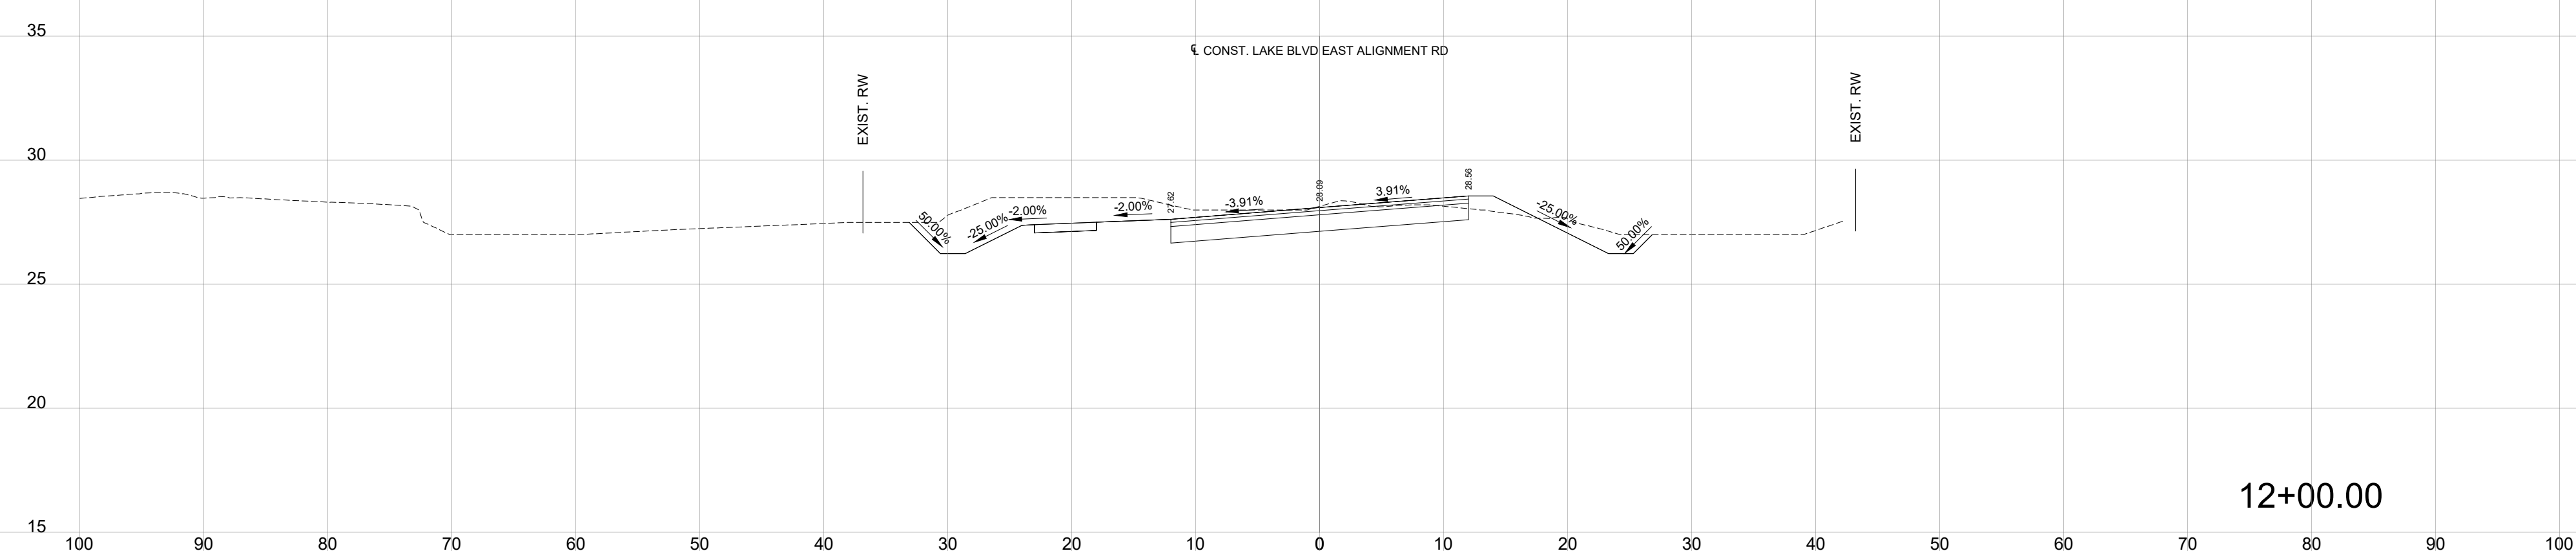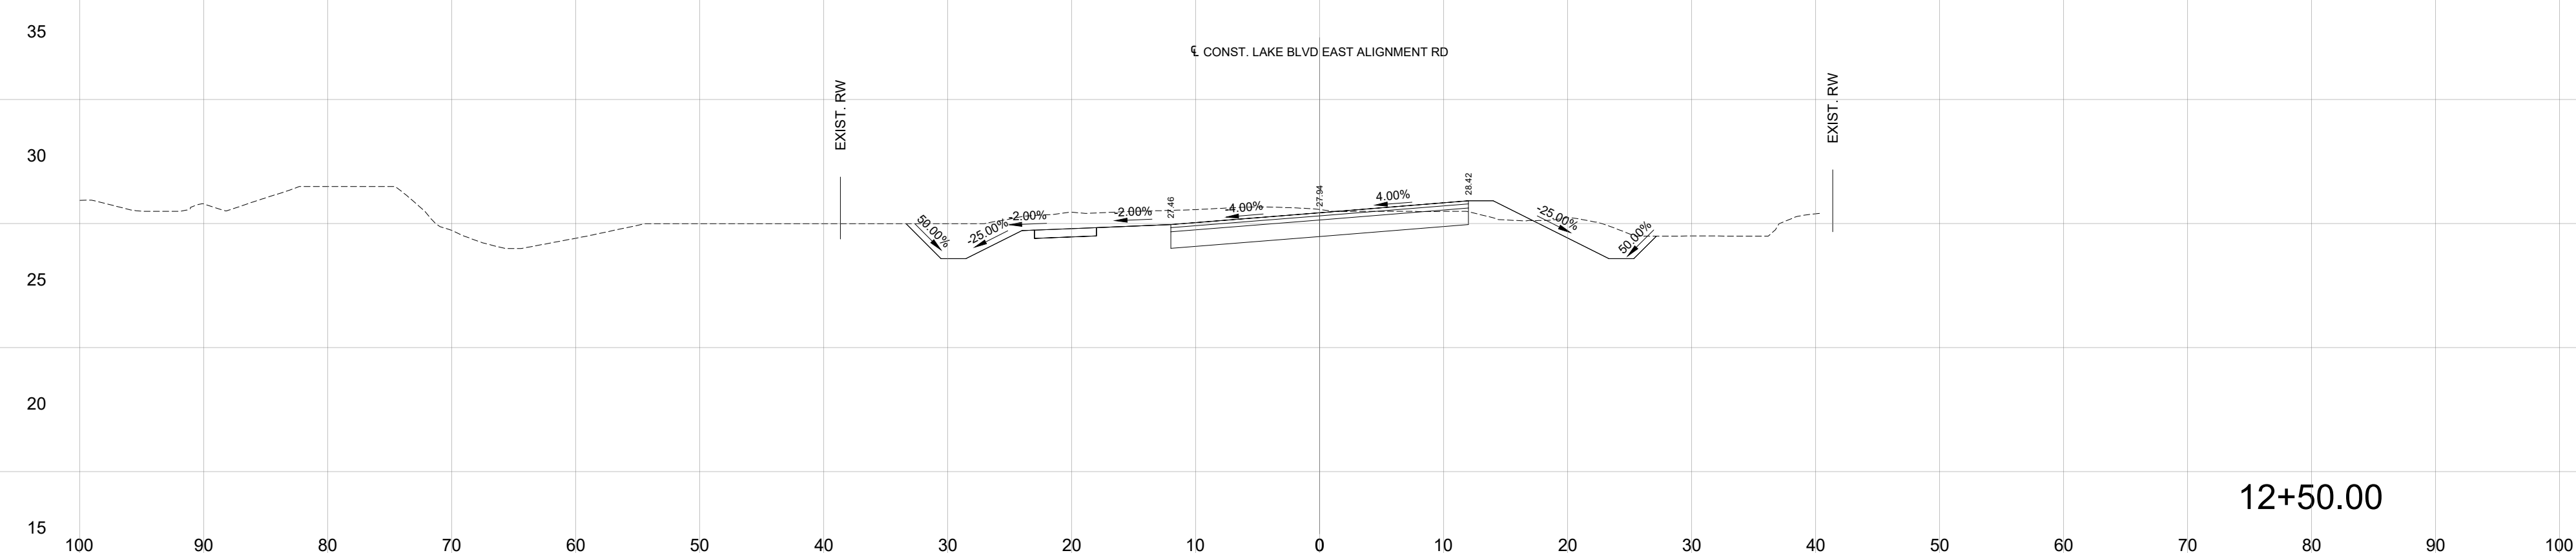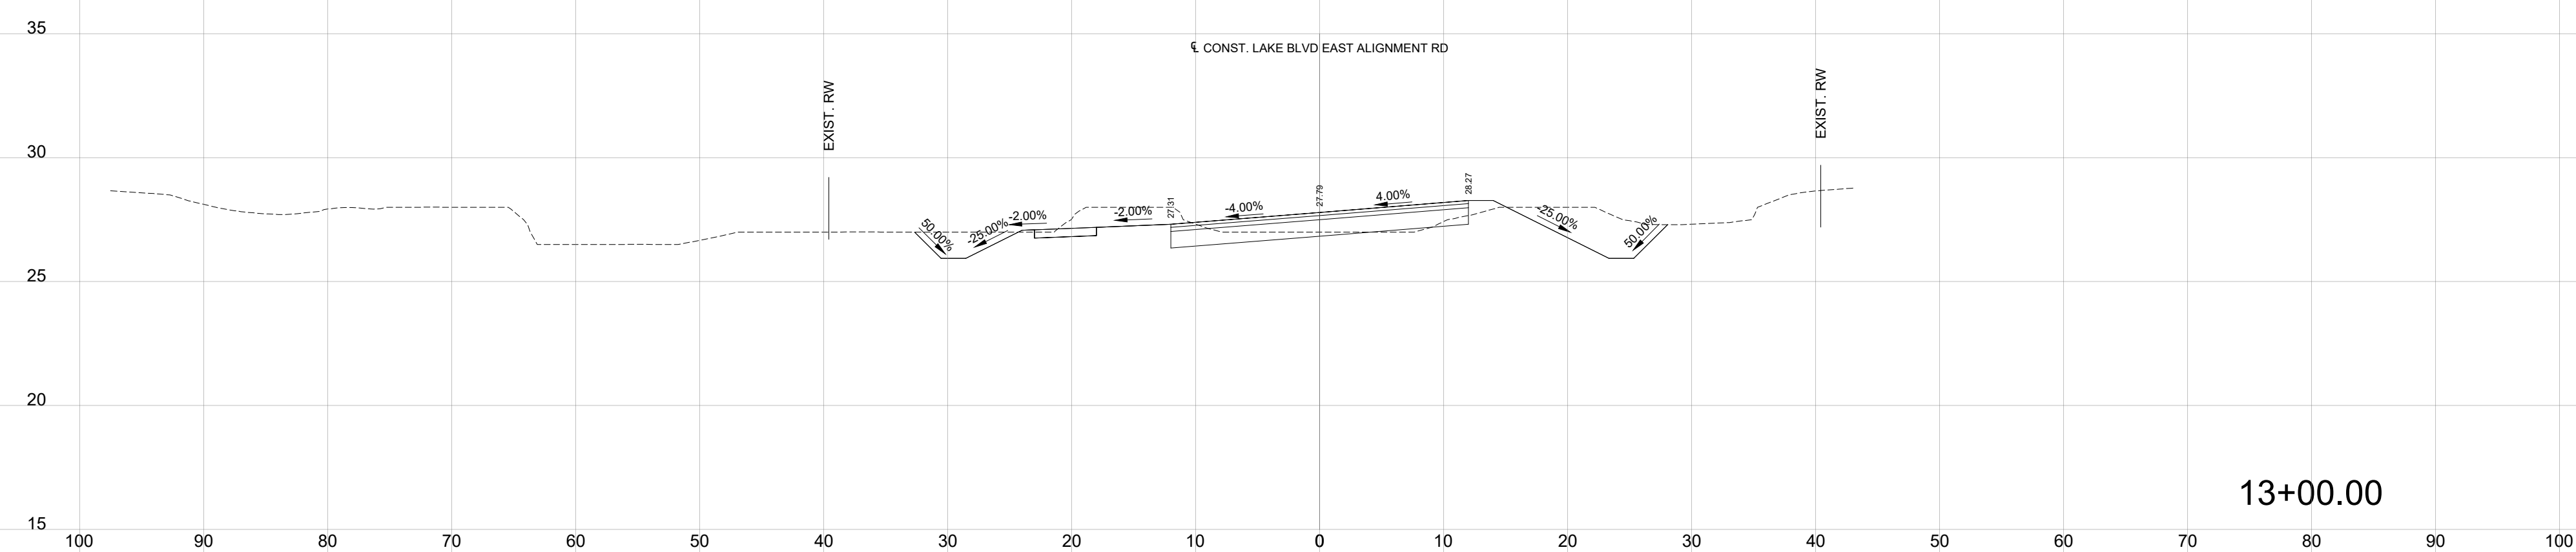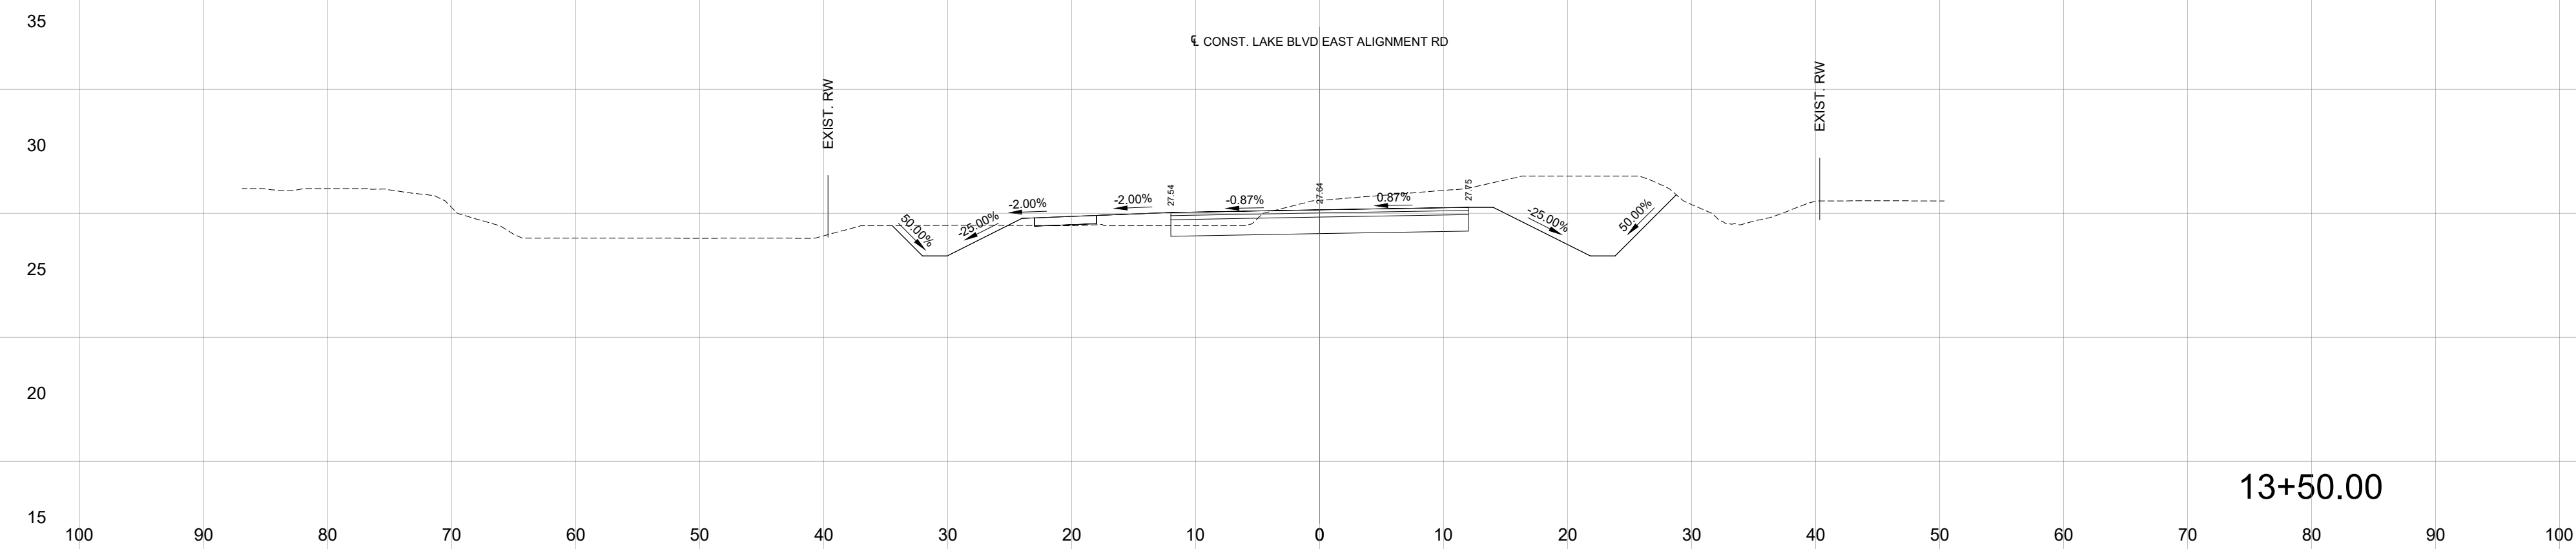

REVISIONS



SECTION VIEWS

LAKE BLVD EAST
CITY OF KINGSLAND, GA 31548

PREPARED FOR:
CITY OF KINGSLAND

DATE: 06/27/2025

PROJECT NUMBER: 24107





DRAWN BY: SA

CHECKED BY: HR


SCALE: AS NOTED
(FOR 24"X36" PLOT)

11

SHEET:

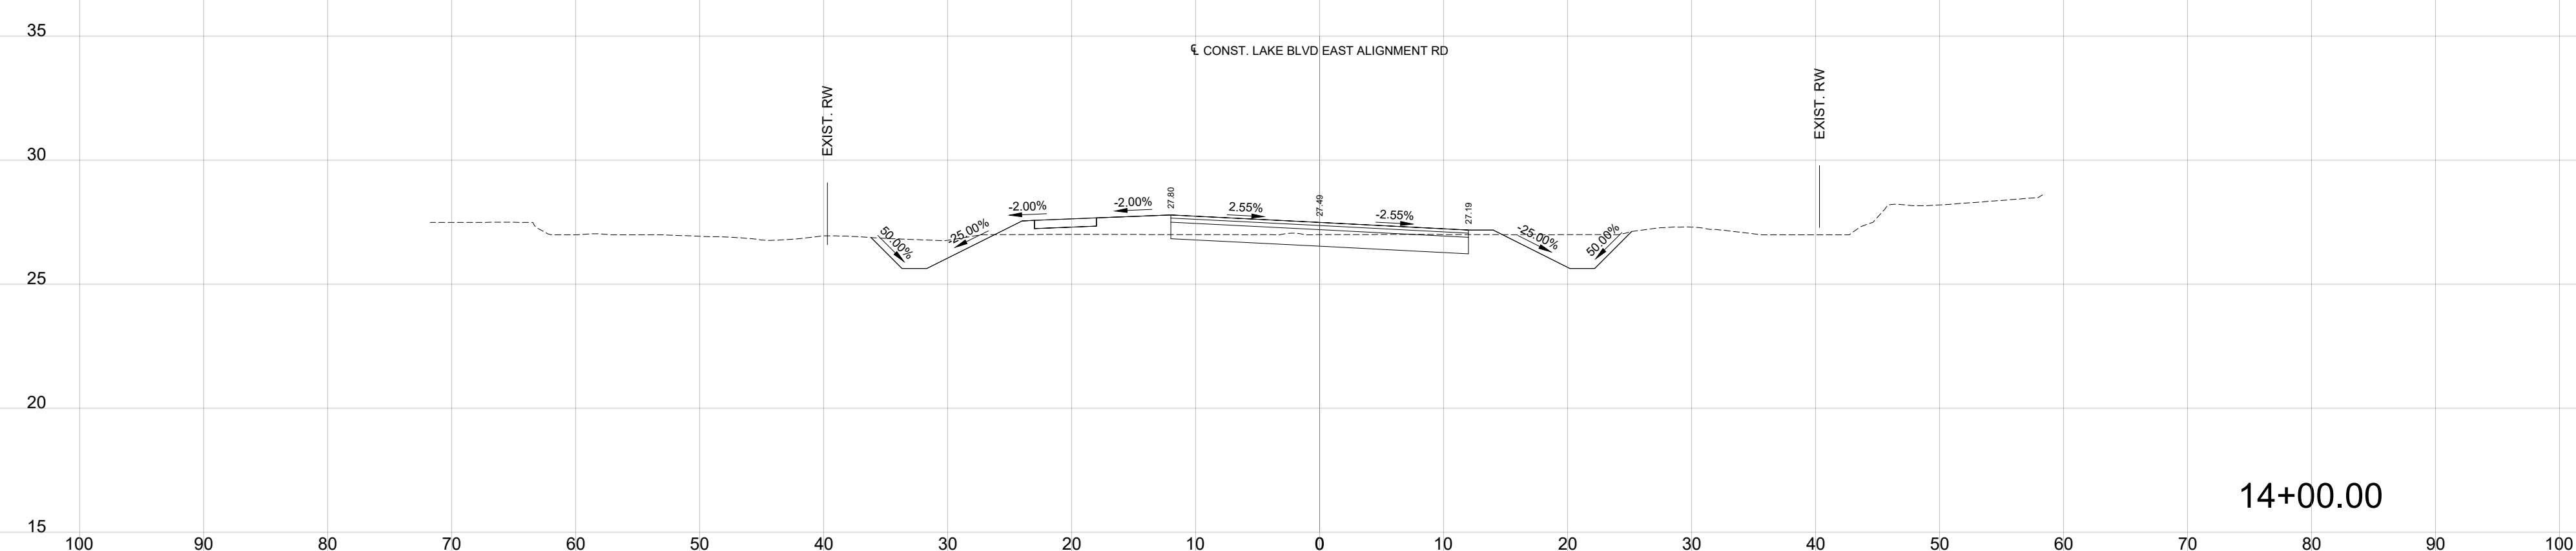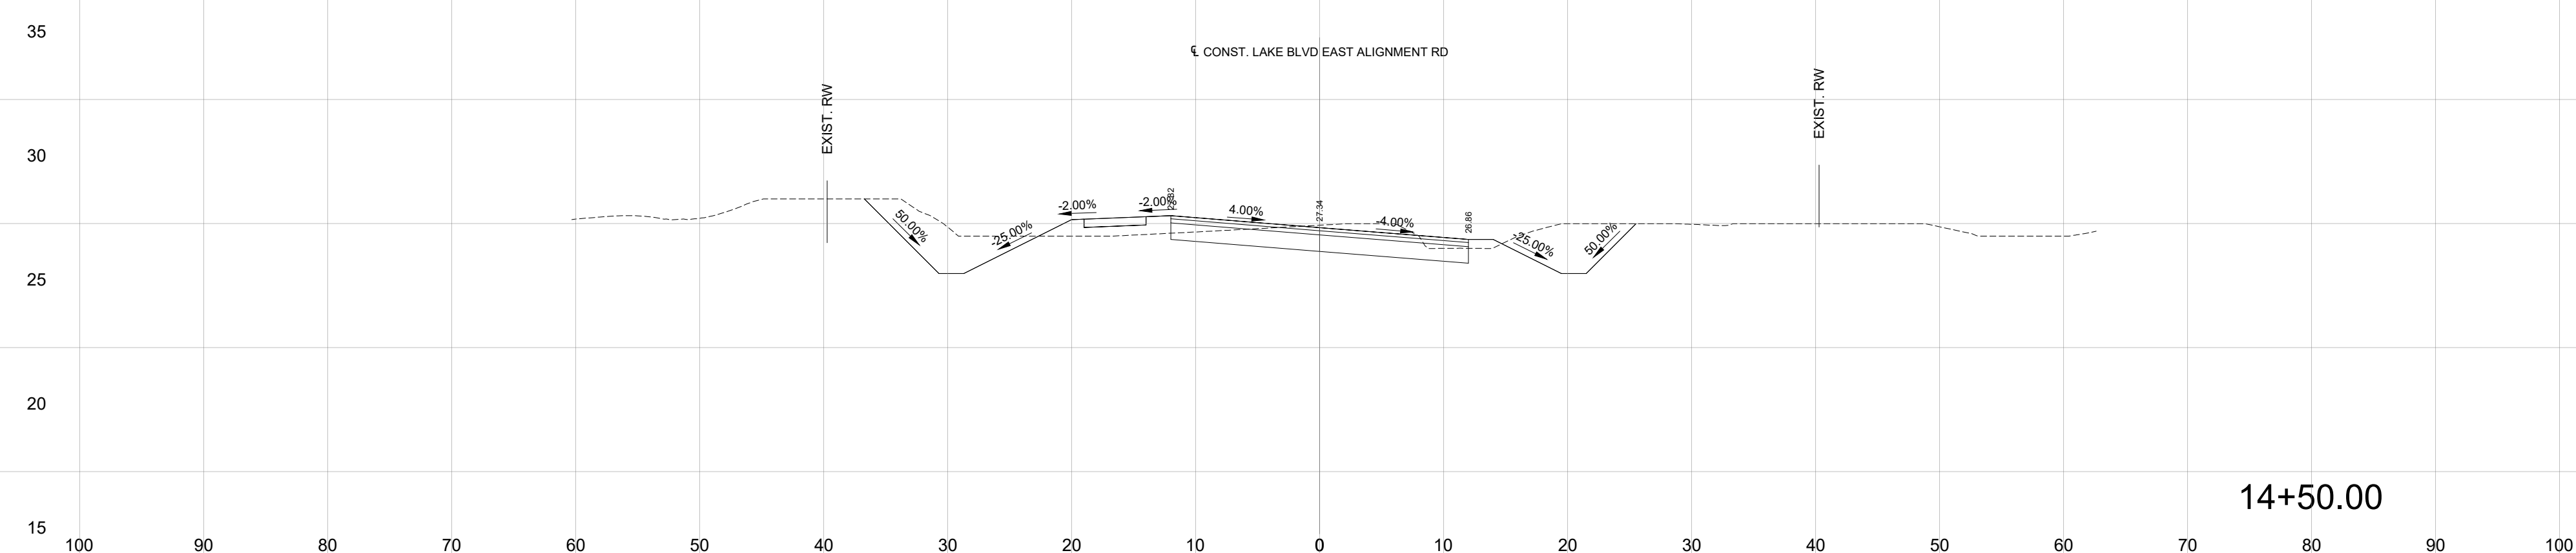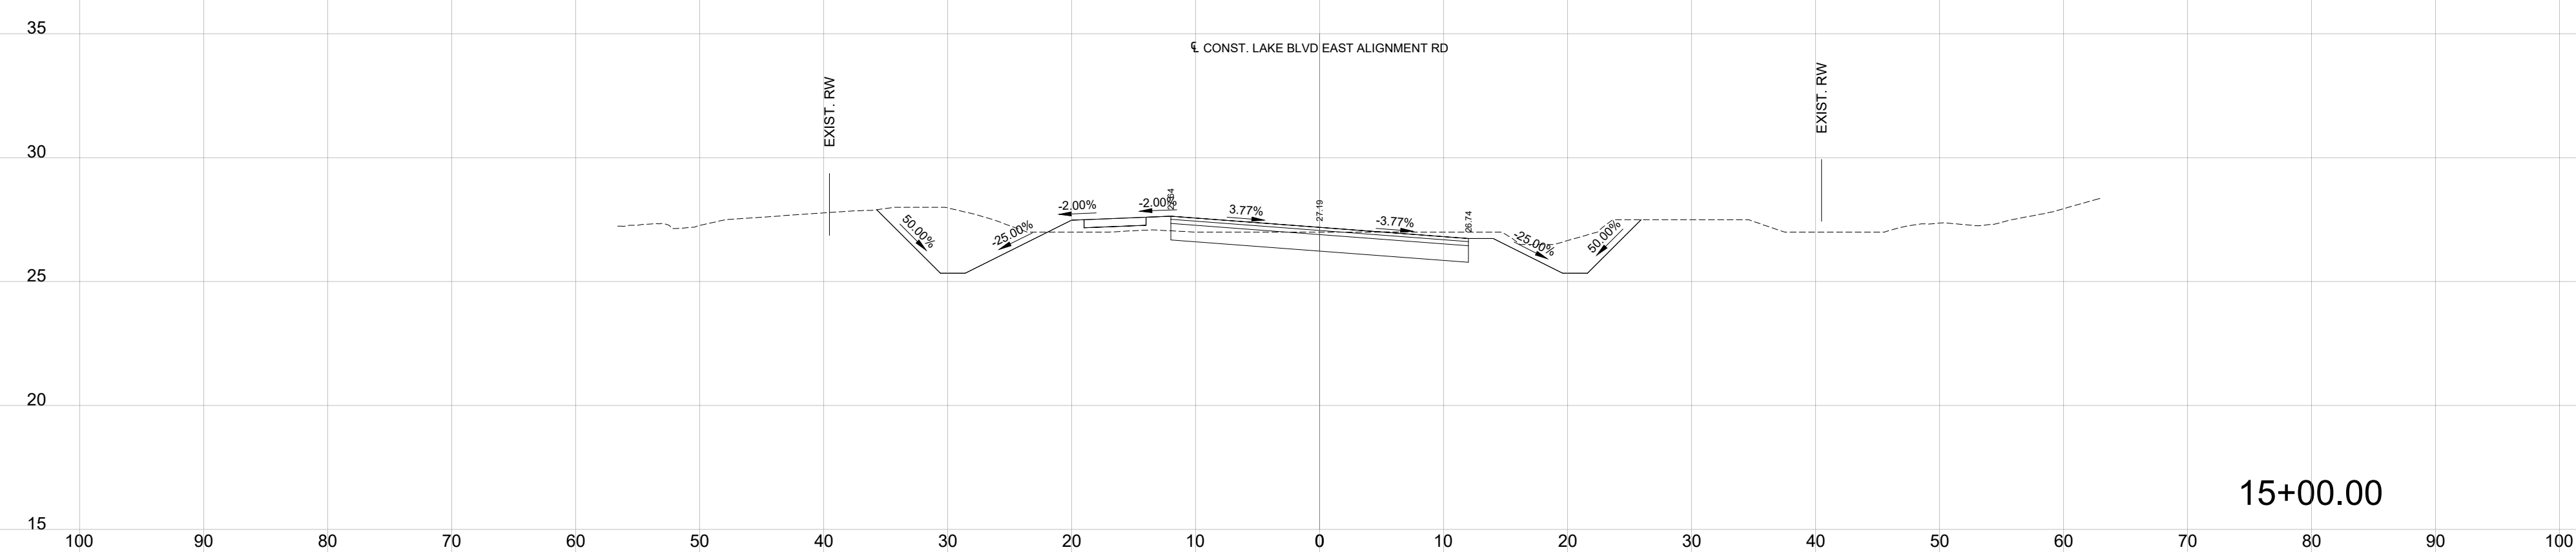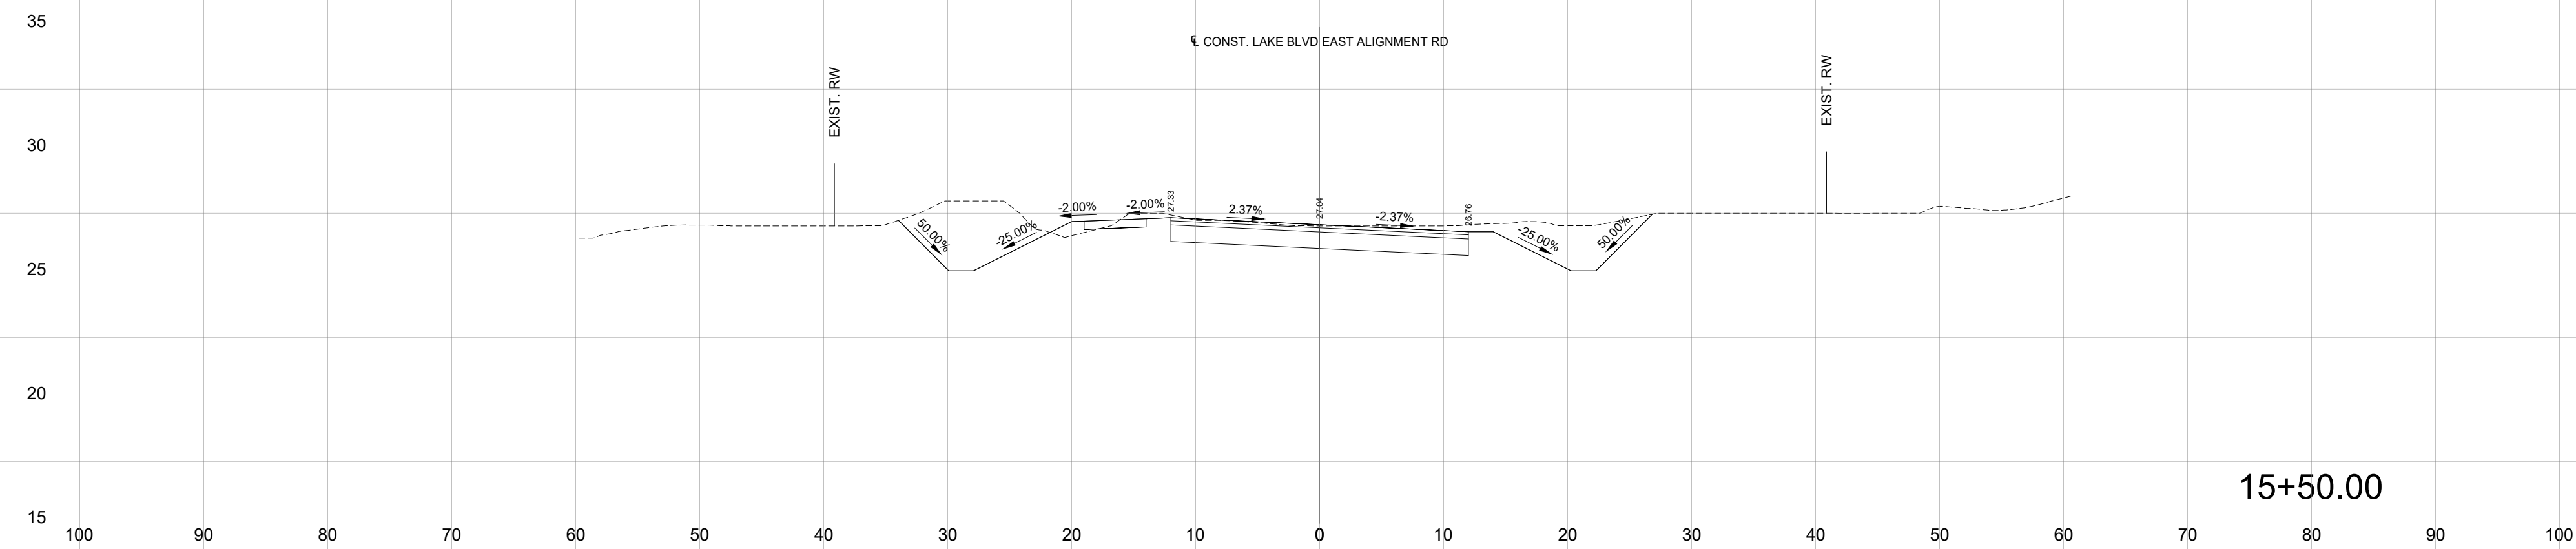

REVISIONS

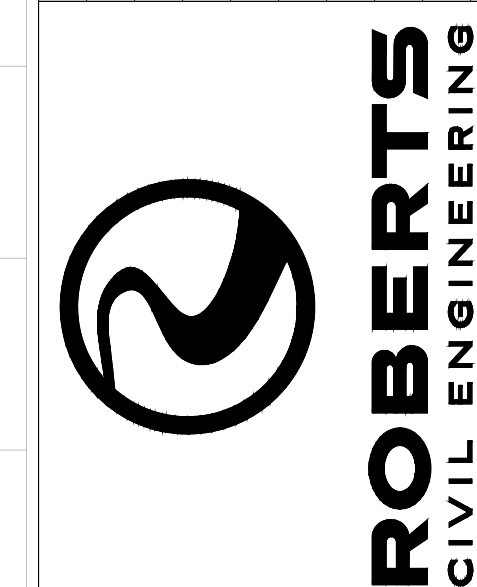

SECTION VIEWS

LAKE BLVD EAST
CITY OF KINGSLAND, GA 31548

DATE: 06/27/2025

PROJECT NUMBER: 24107





DRAWN BY: SA

CHECKED BY: HR

SCALE: AS NOTED
(FOR 24"X36" PLOT)

12

SHEET:

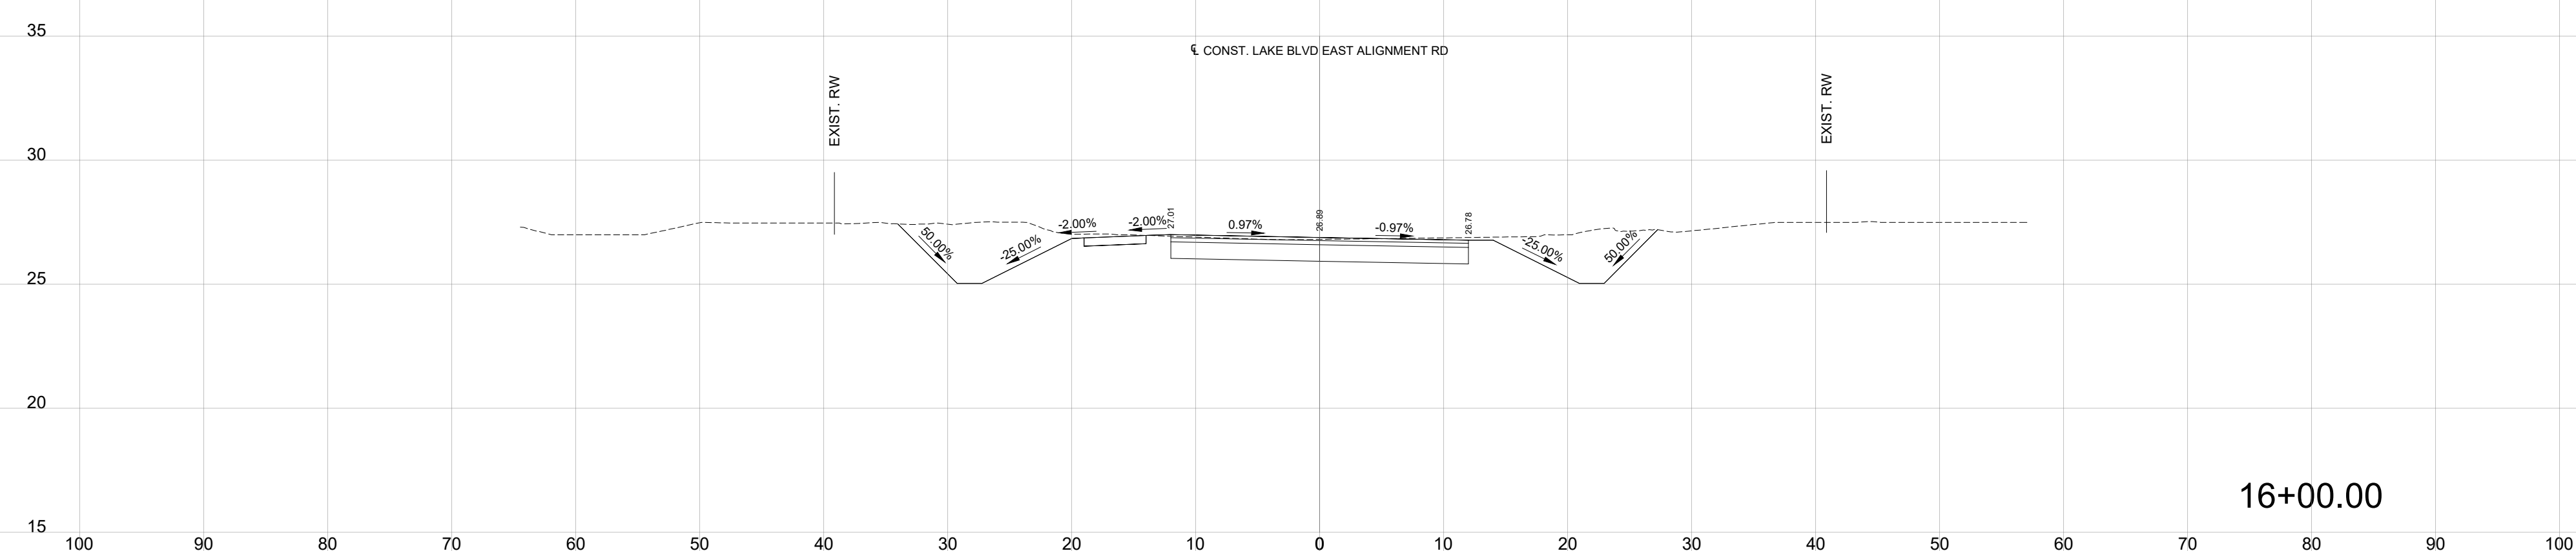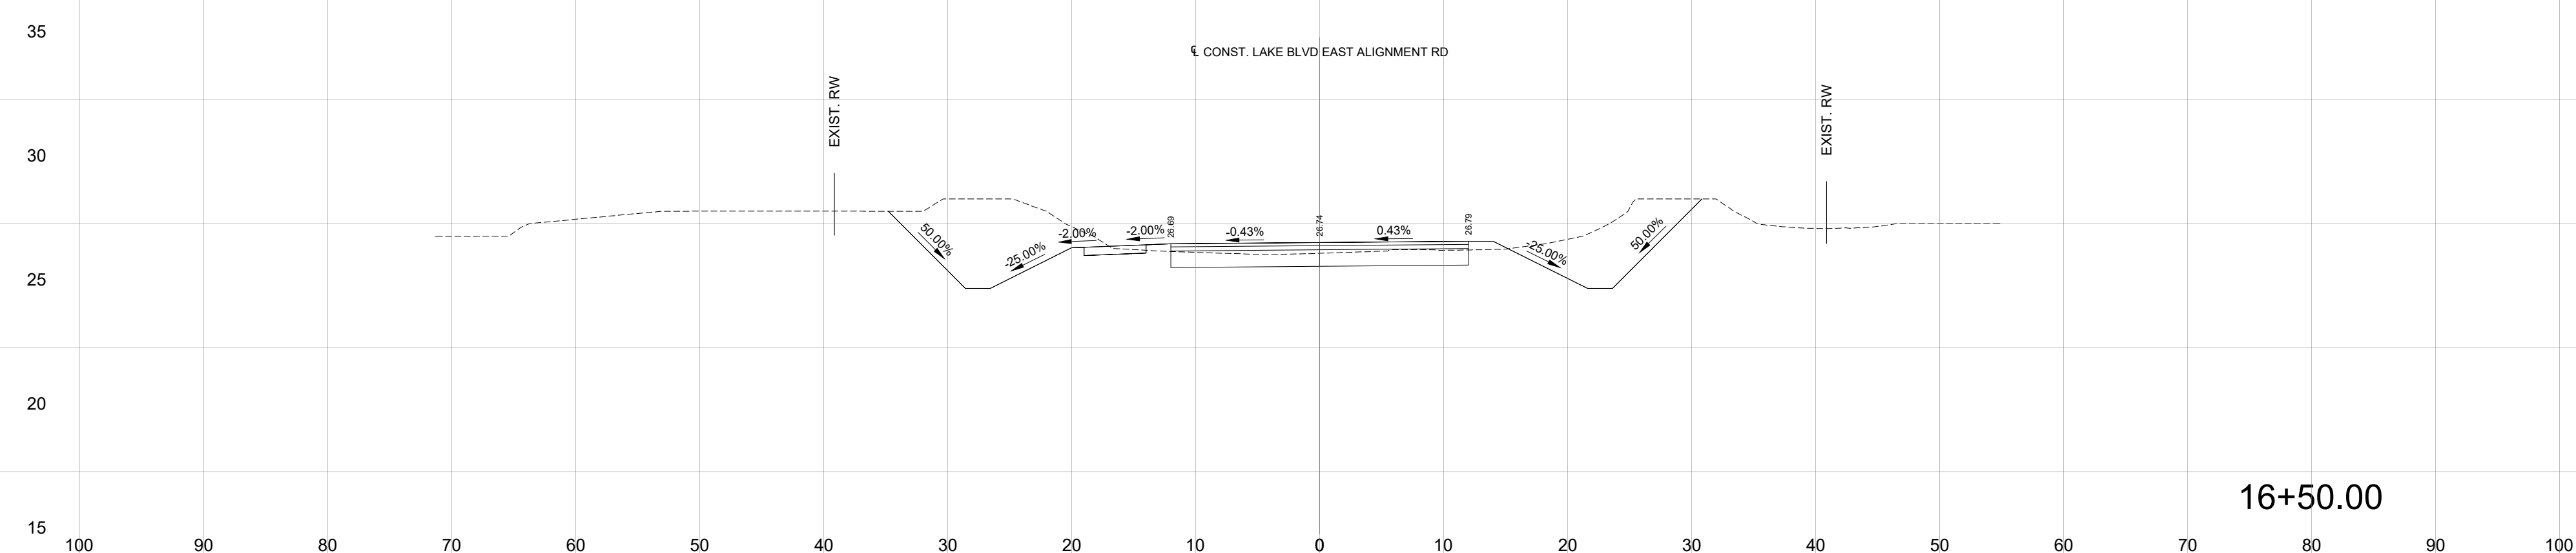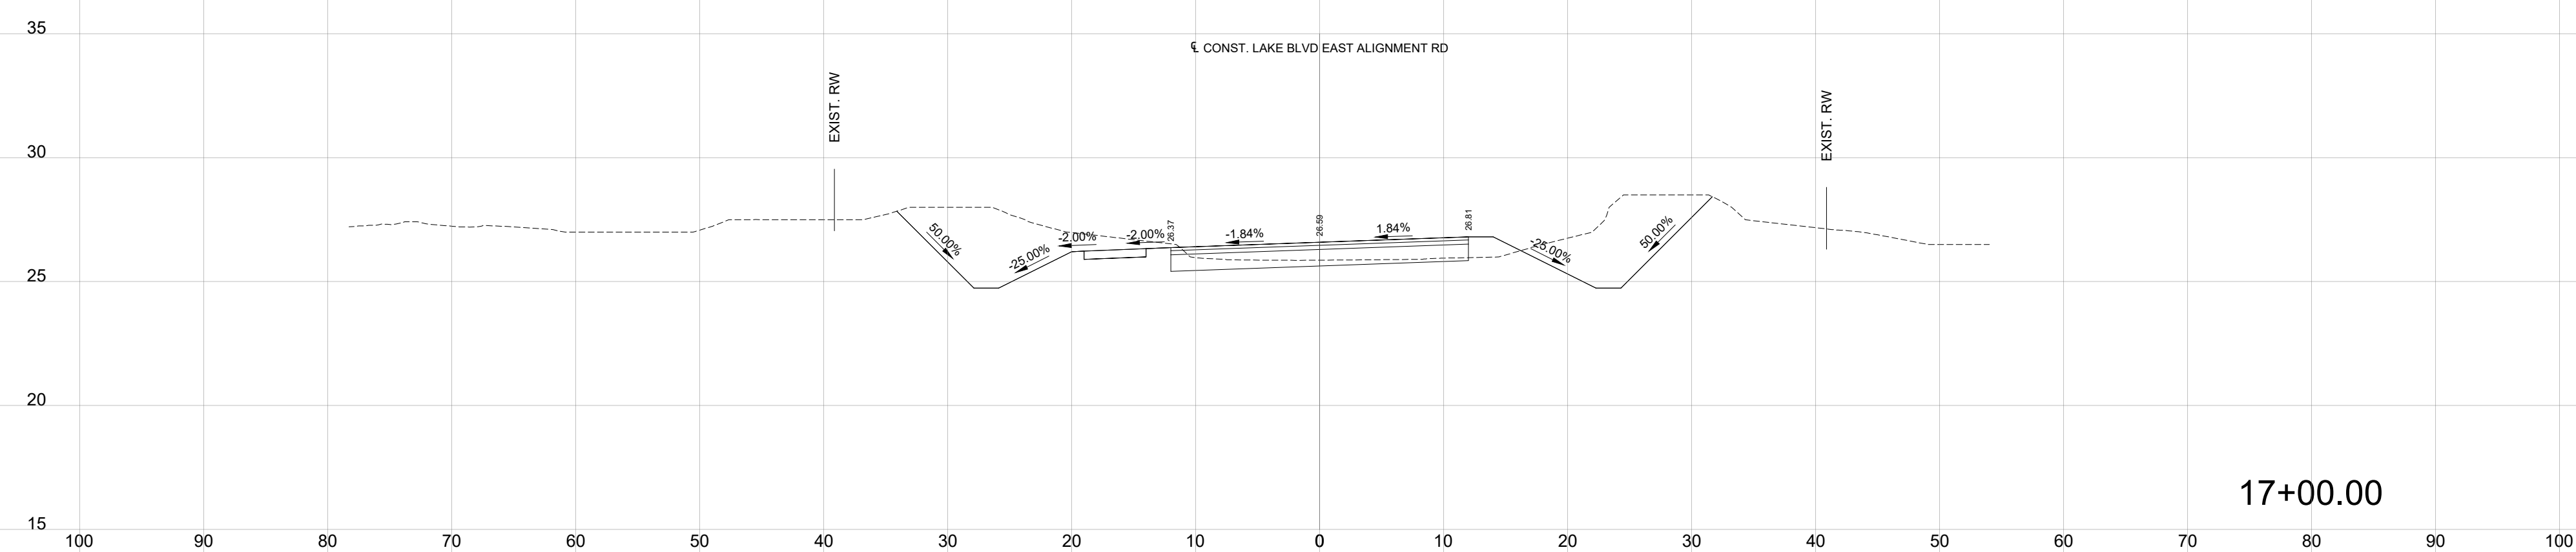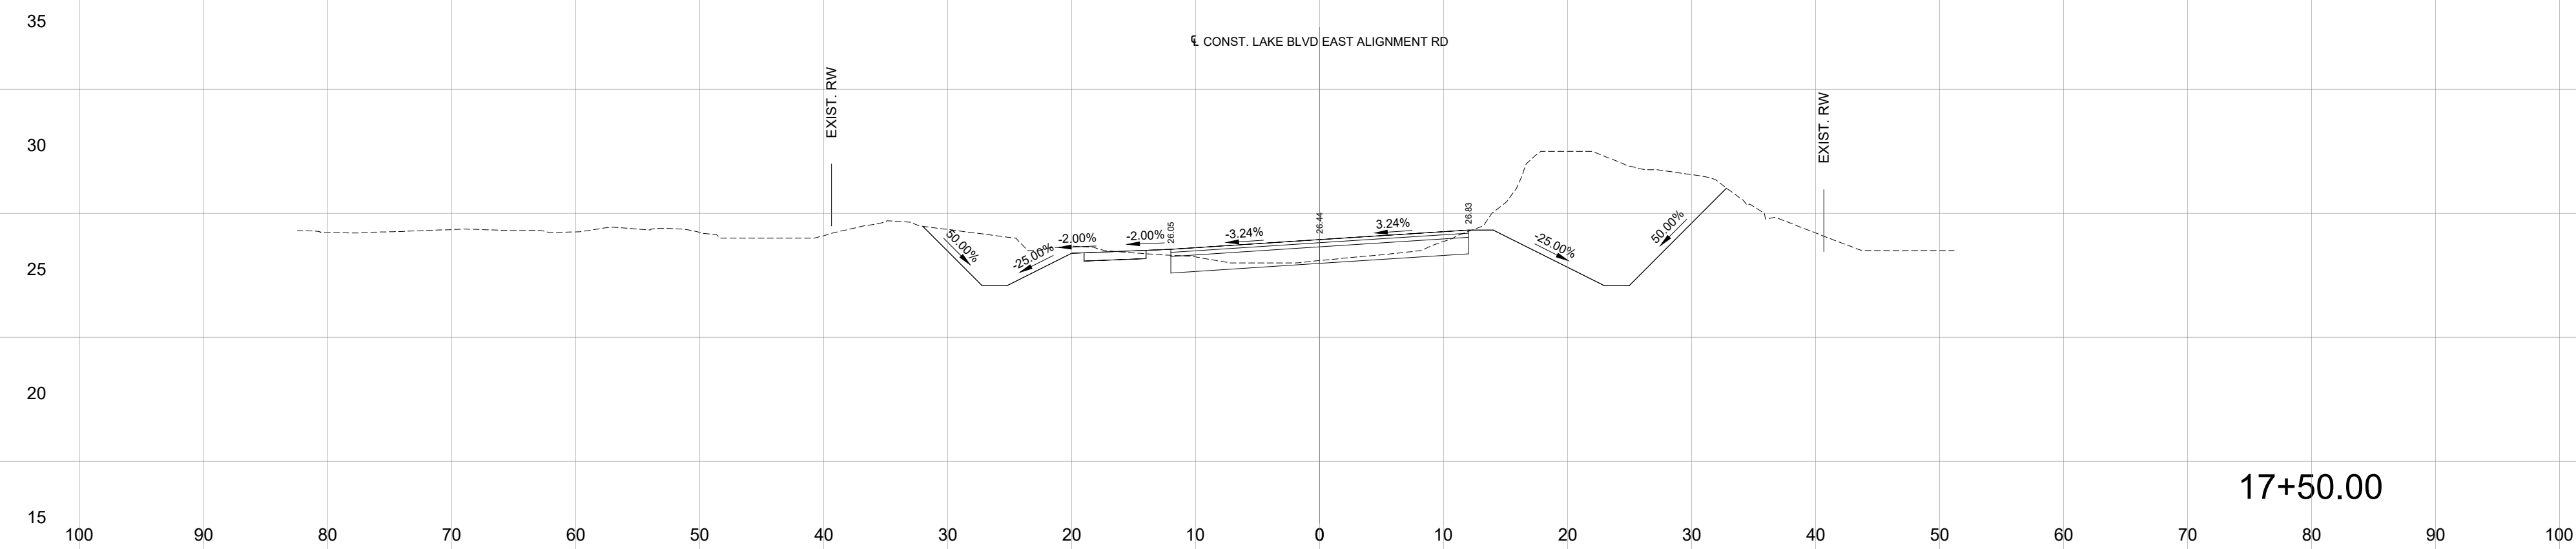

REVISIONS



SECTION VIEWS

LAKE BLVD EAST
CITY OF KINGSLAND, GA 31548

PREPARED FOR:
CITY OF KINGSLAND

DATE: 06/27/2025

PROJECT NUMBER: 24107





DRAWN BY: SA

CHECKED BY: HR


SCALE: AS NOTED
(FOR 24"X36" PLOT)

13

SHEET:

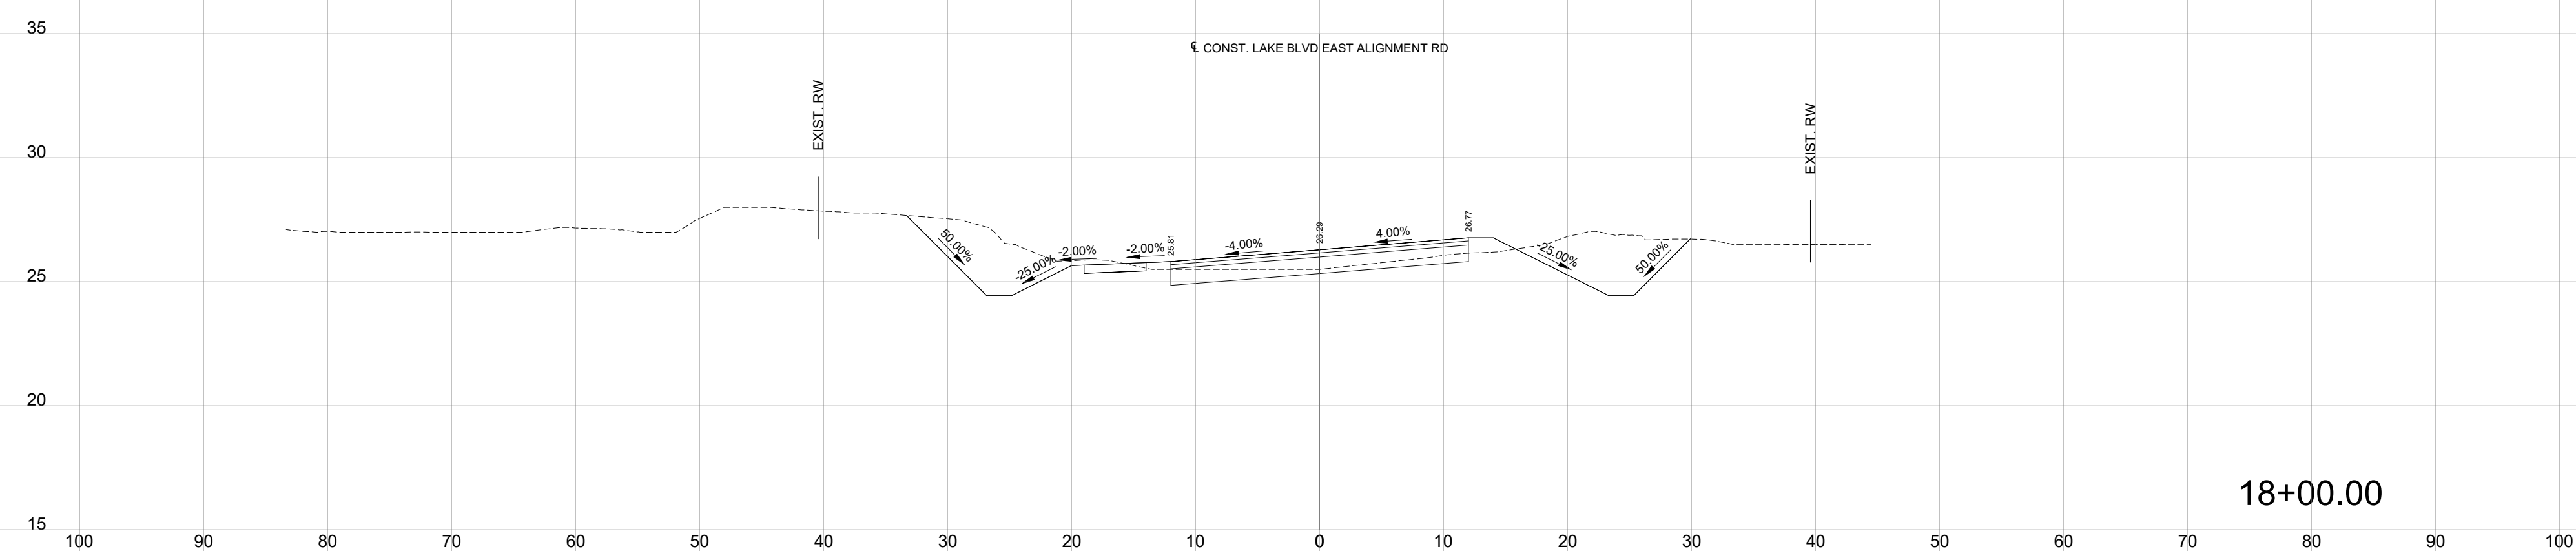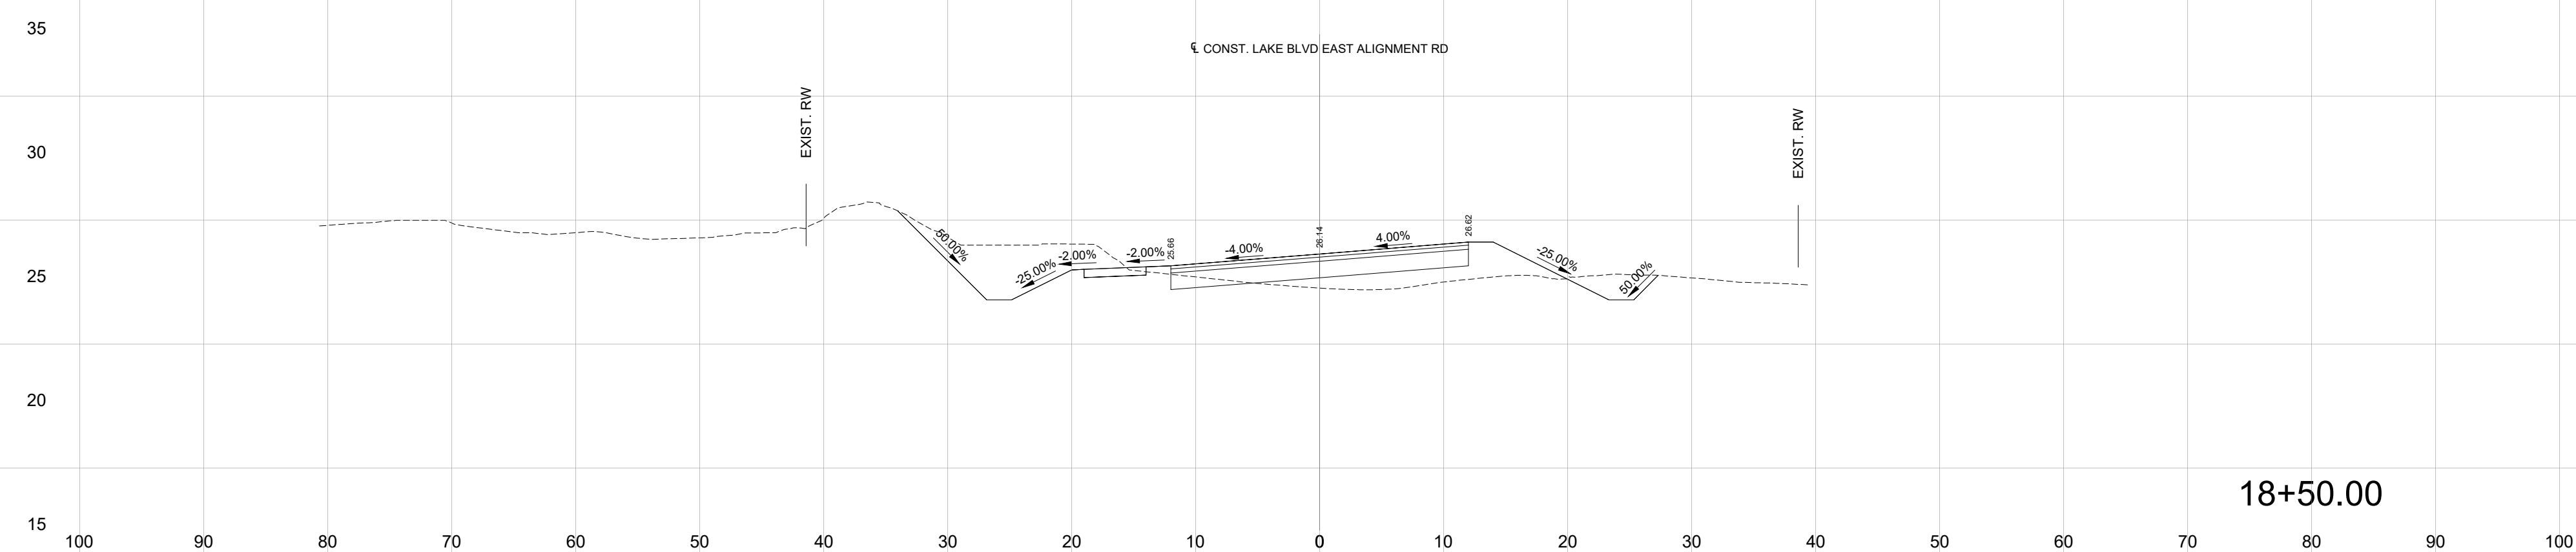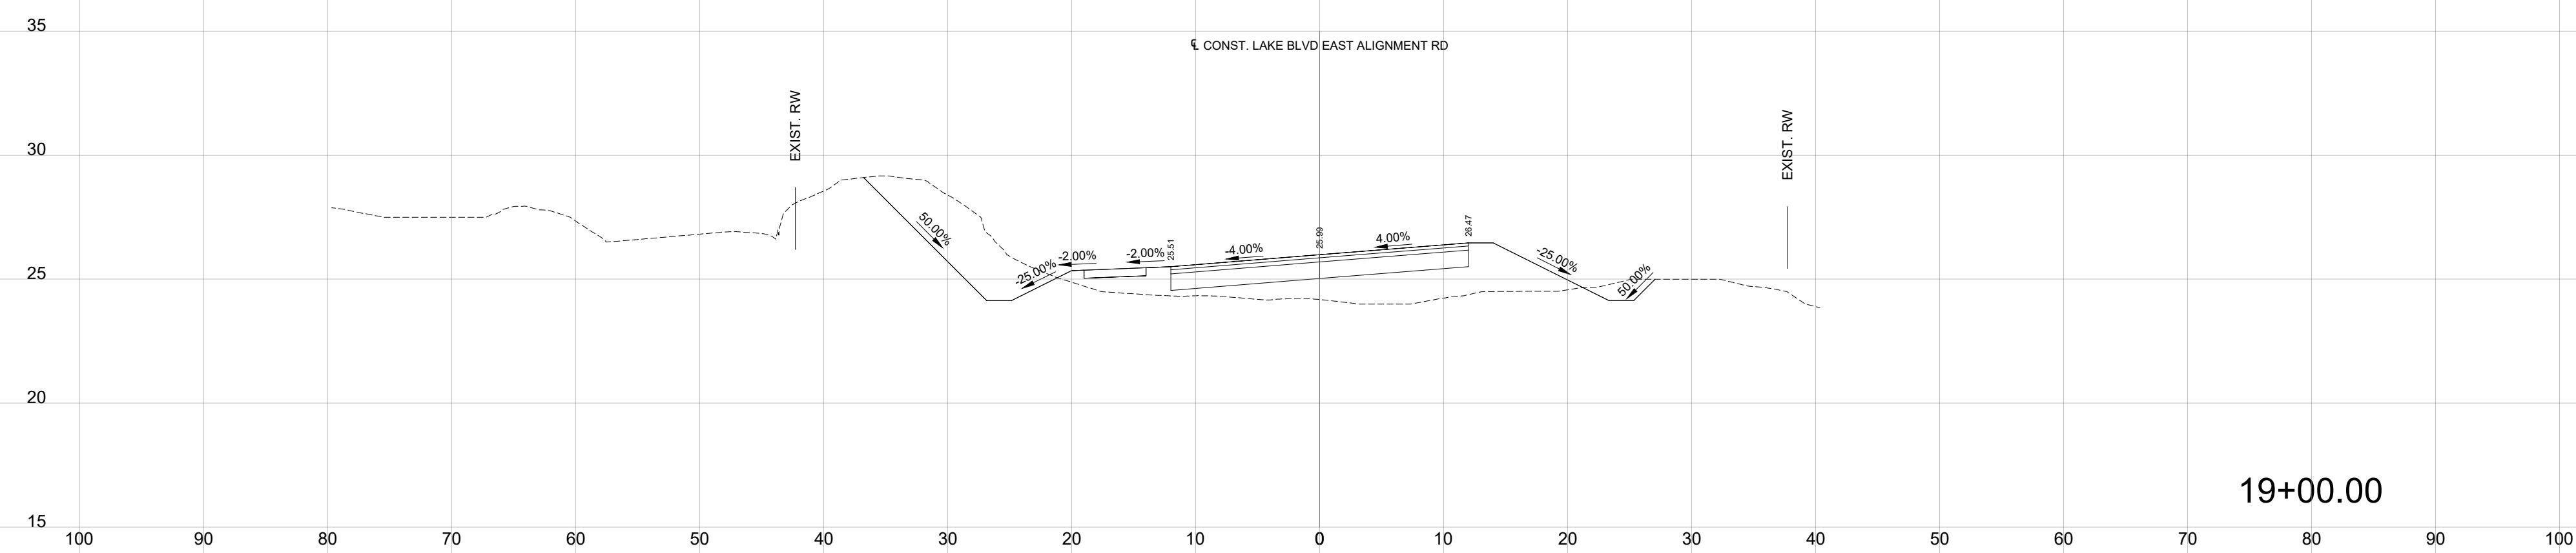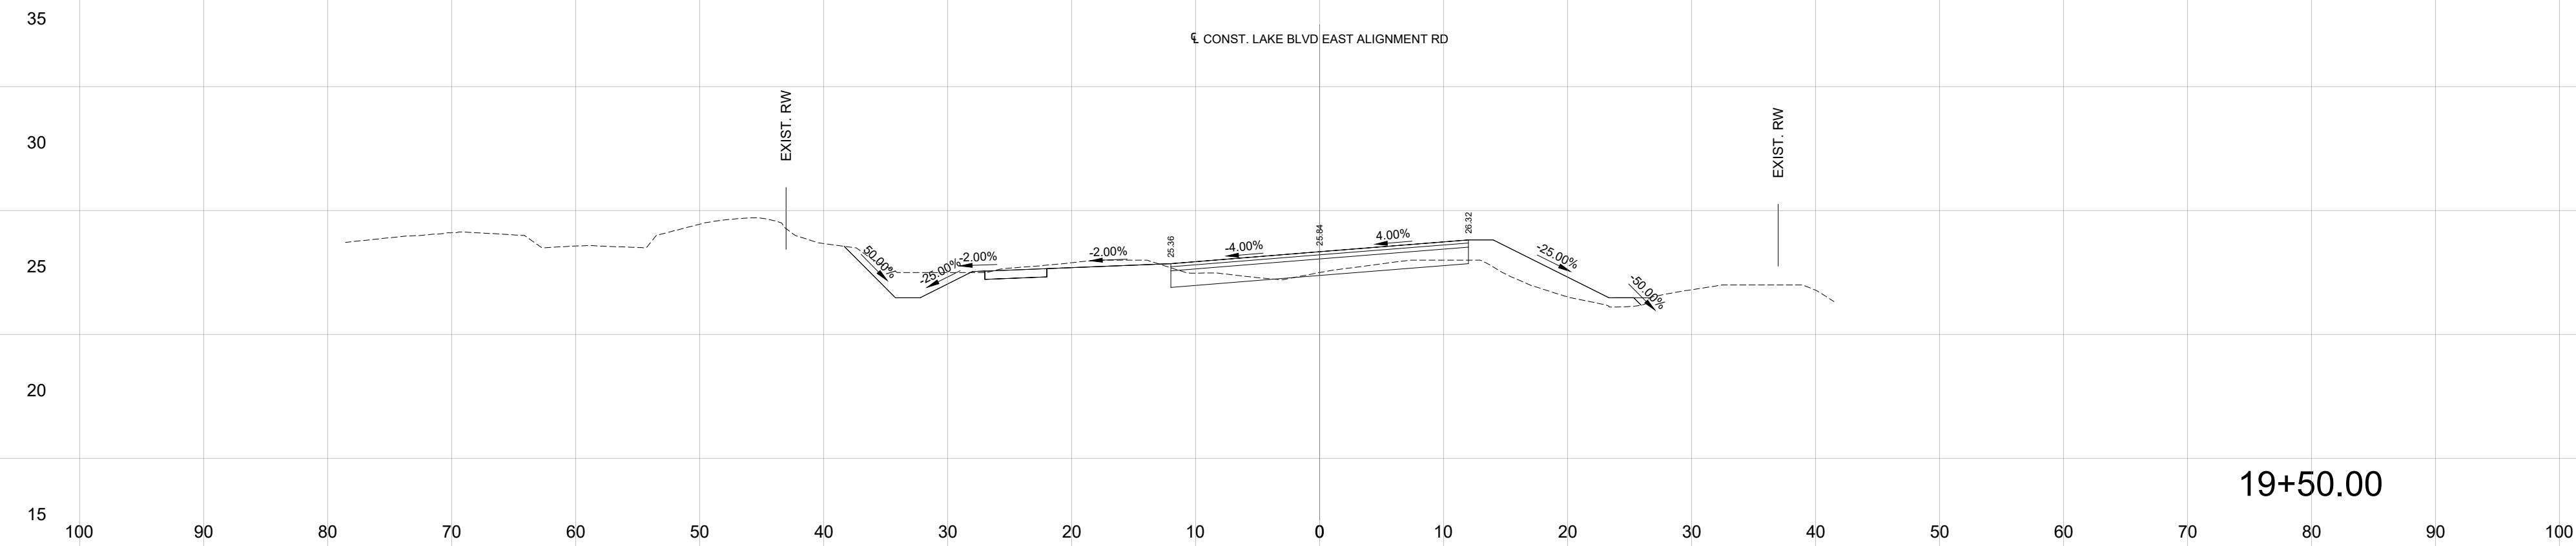

REVISIONS

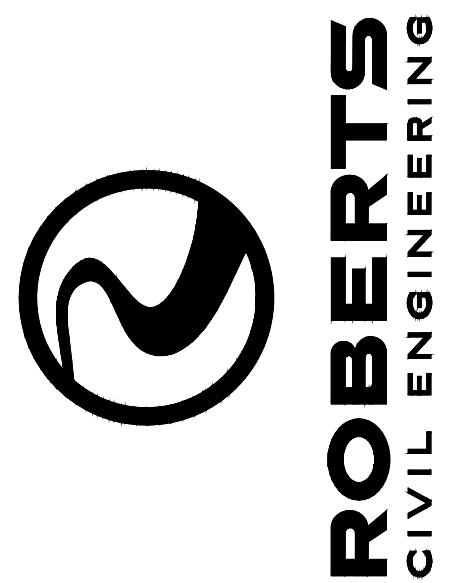

SECTION VIEWS

LAKE BLVD EAST
CITY OF KINGSLAND, GA 31548

PREPARED FOR:
CITY OF KINGSLAND

DATE: 06/27/2025

PROJECT NUMBER: 24107





DRAWN BY: SA

CHECKED BY: HR


SCALE: AS NOTED
(FOR 24"X36" PLOT)

14

SHEET:

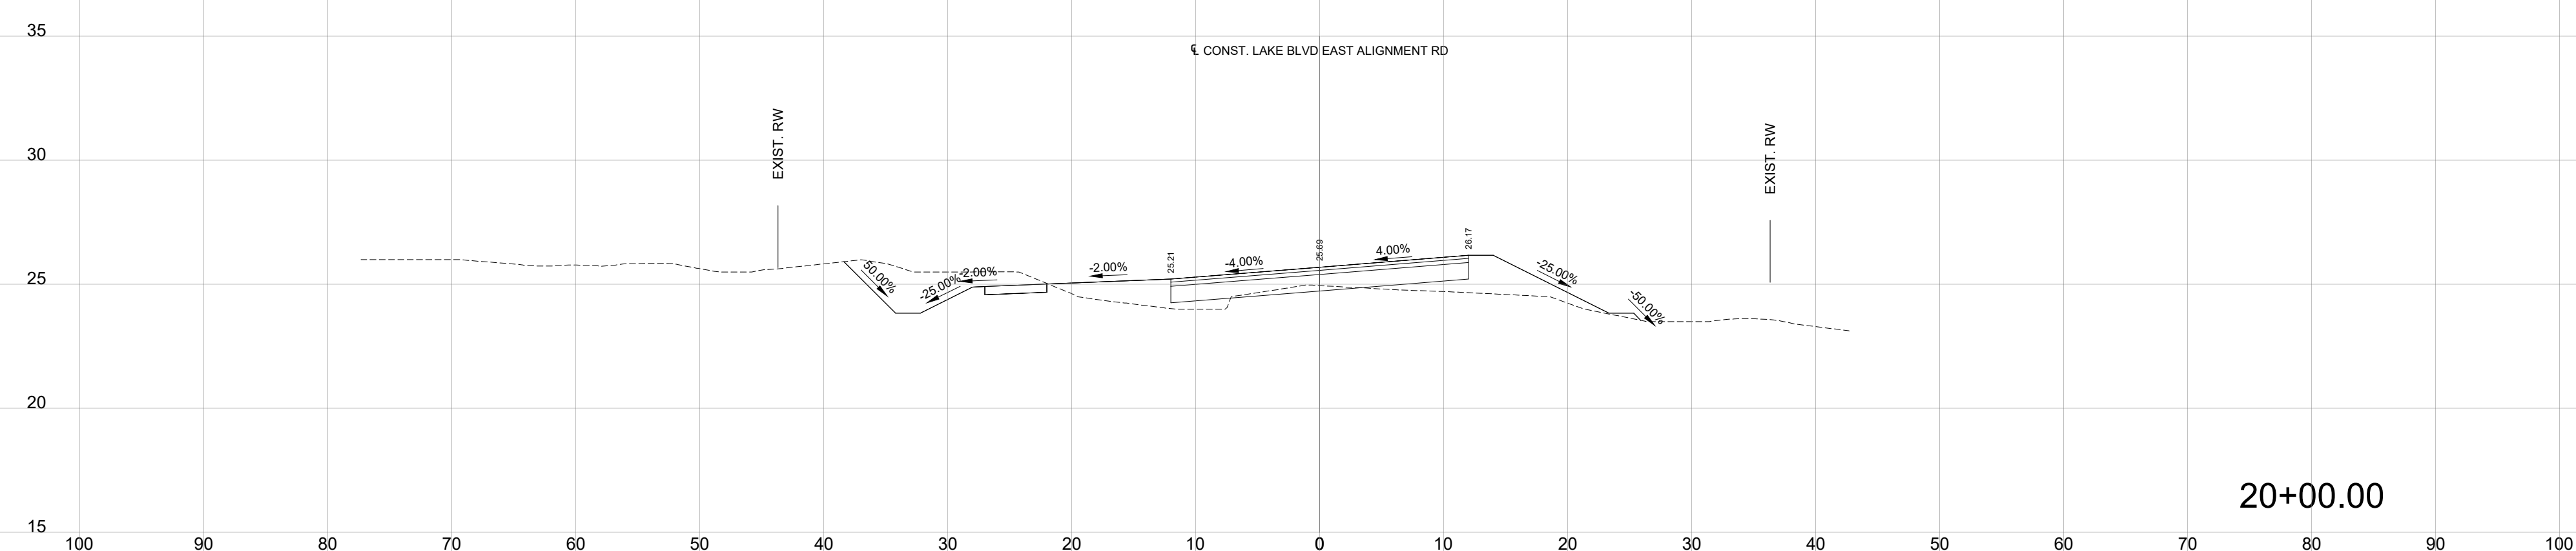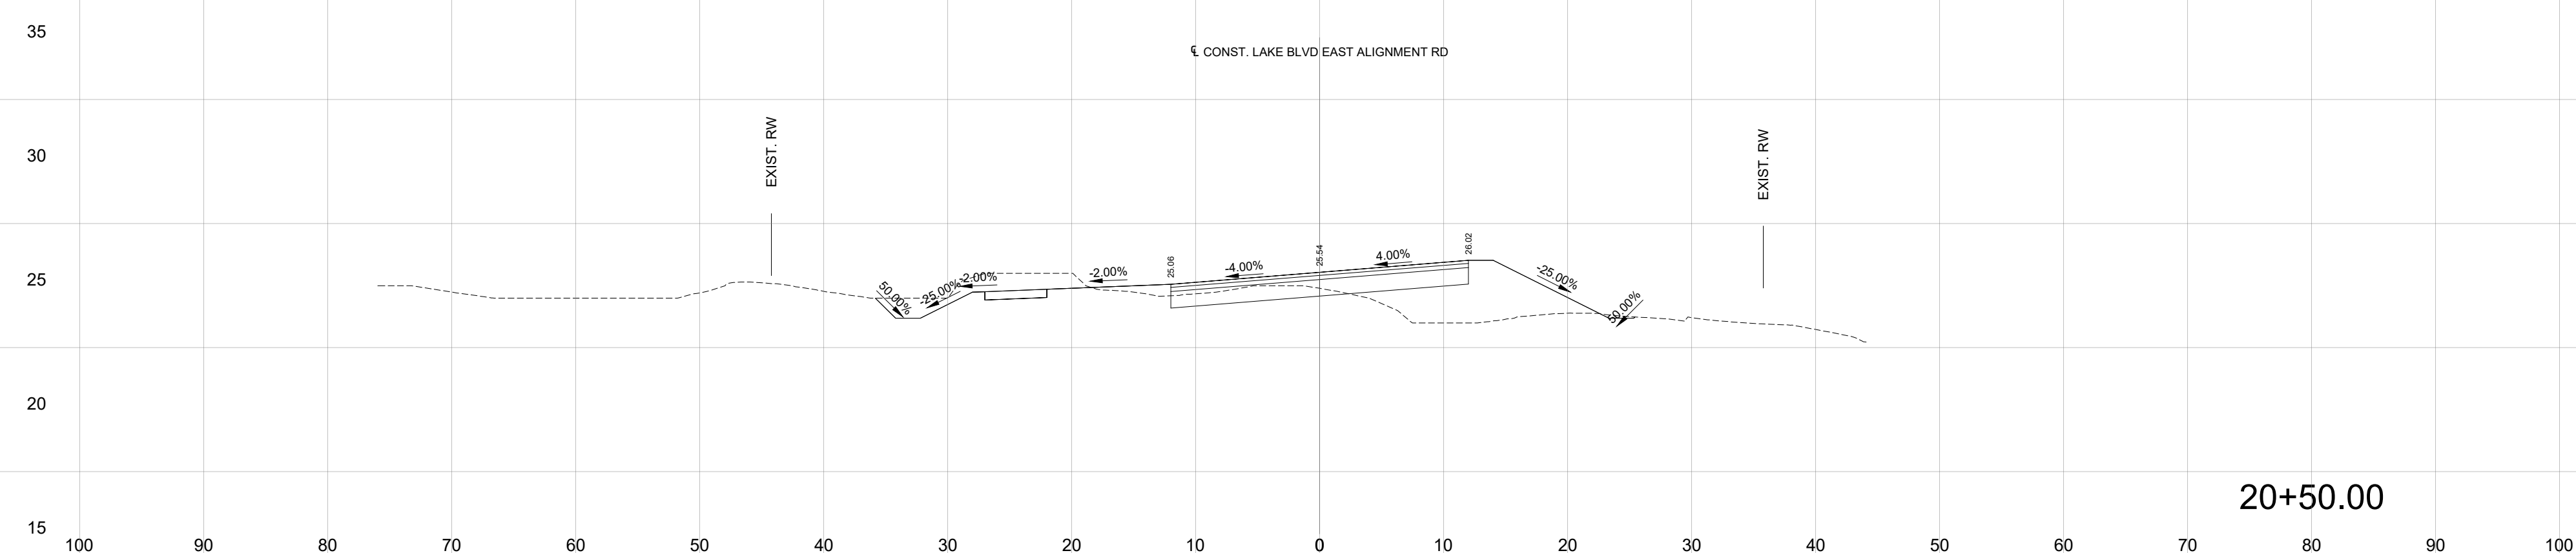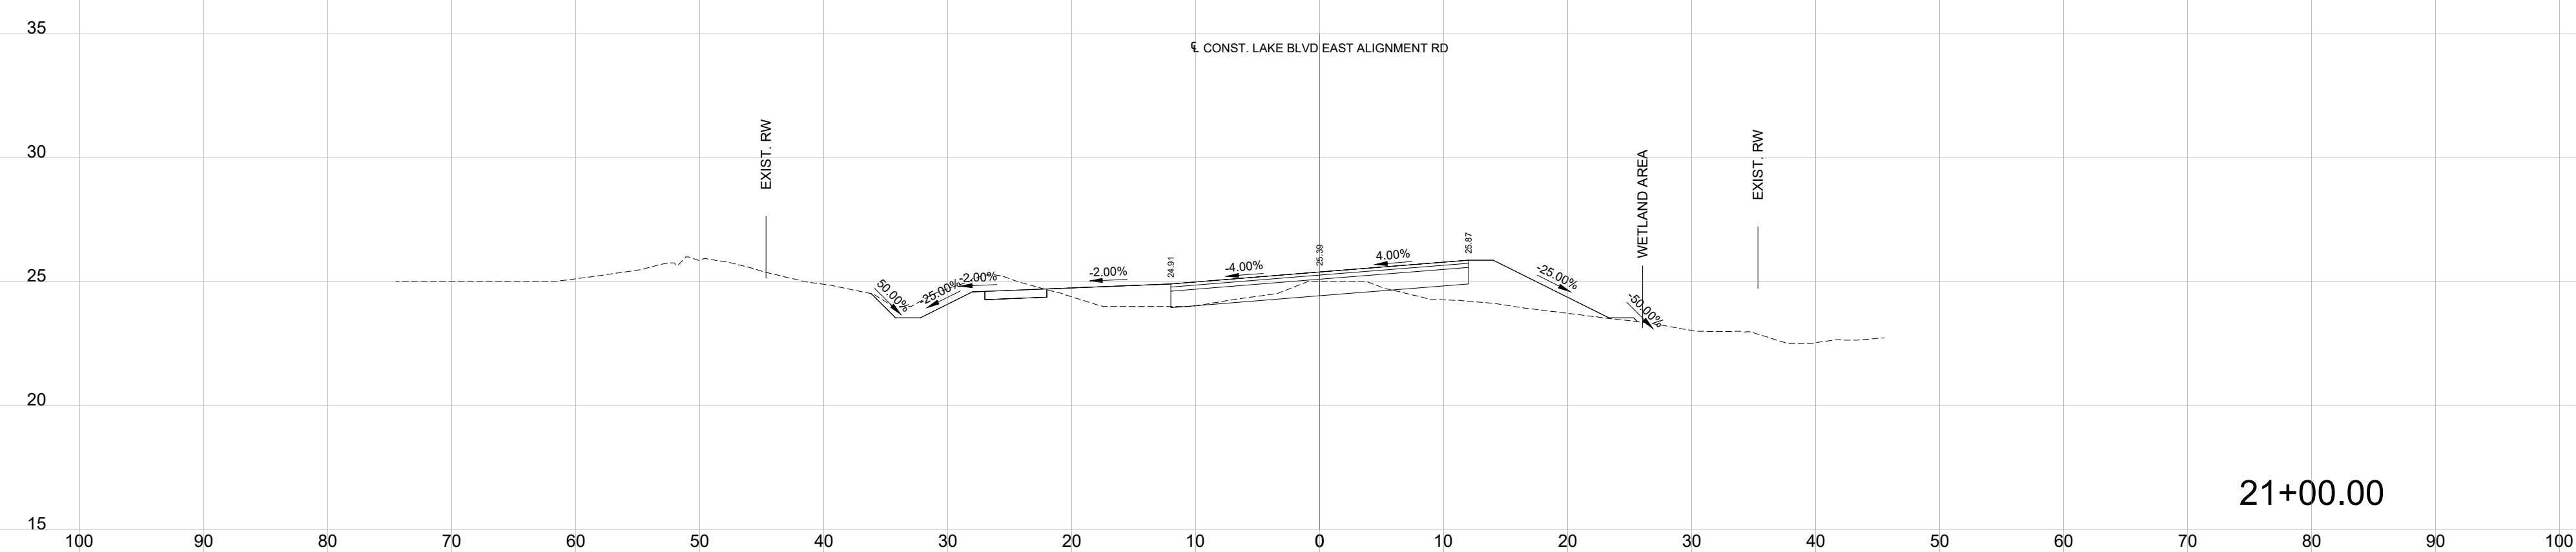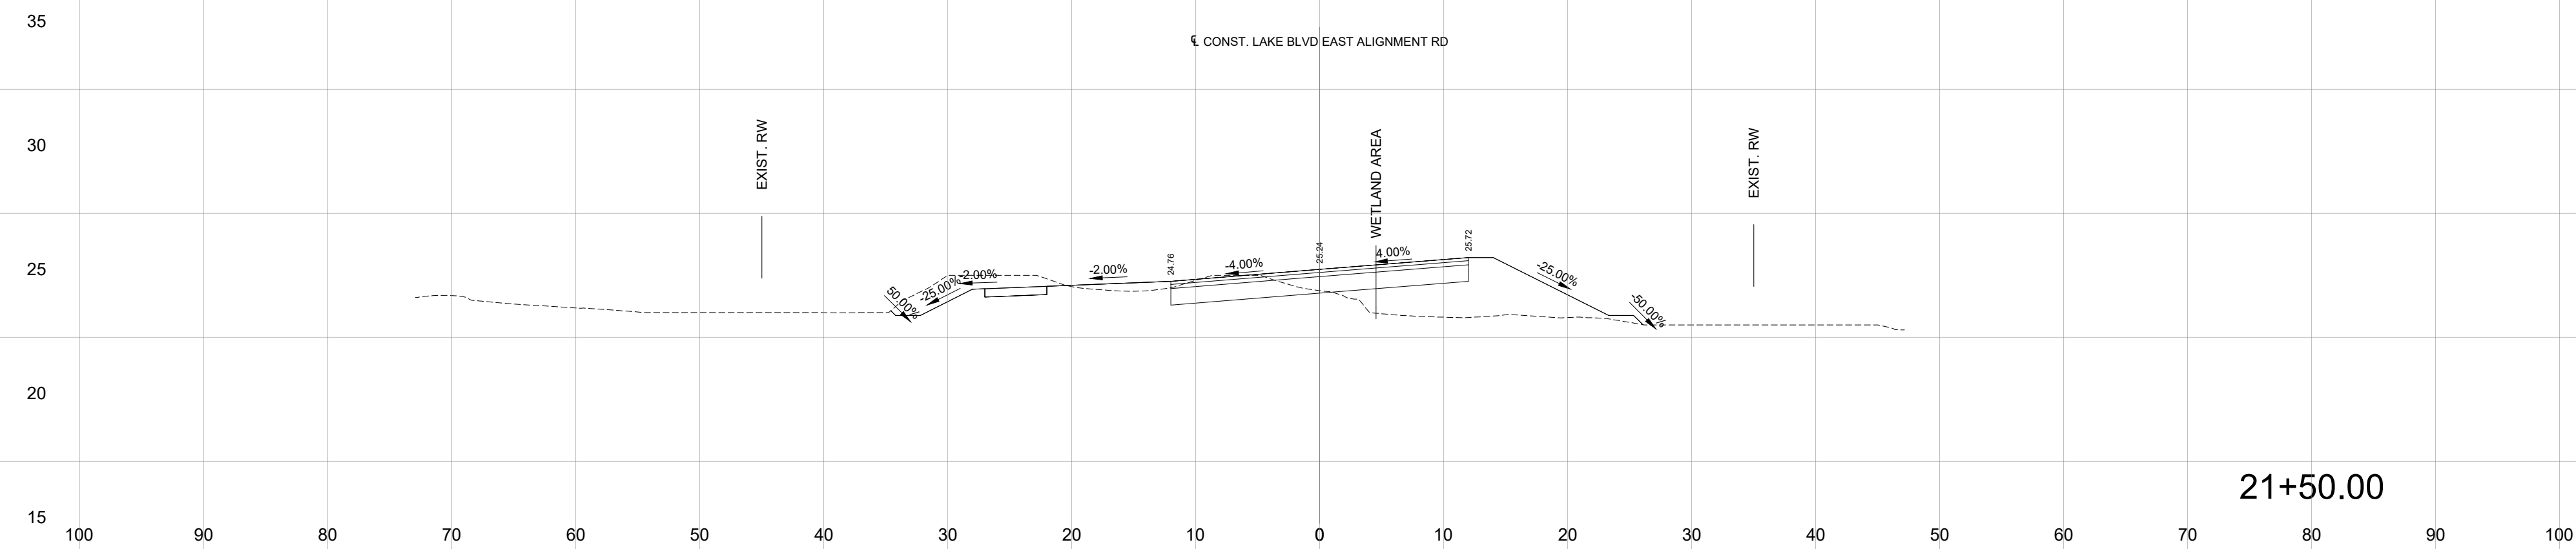

REVISIONS

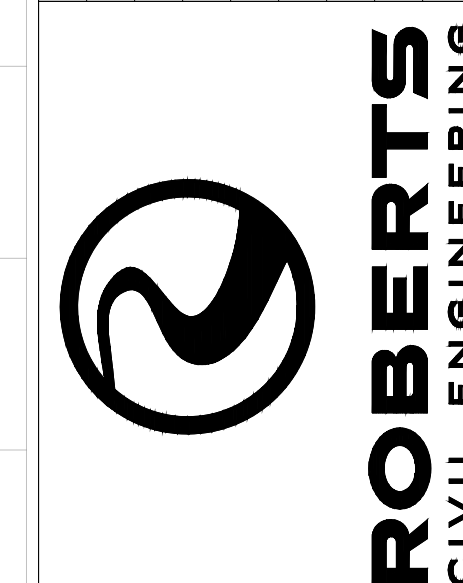

SECTION VIEWS

LAKE BLVD EAST
CITY OF KINGSLAND, GA 31548

PREPARED FOR:
CITY OF KINGSLAND

DATE: 06/27/2025

PROJECT NUMBER: 24107


DRAWN BY: SA

CHECKED BY: HR

SCALE: AS NOTED
(FOR 24"X36" PLOT)

15

SHEET:

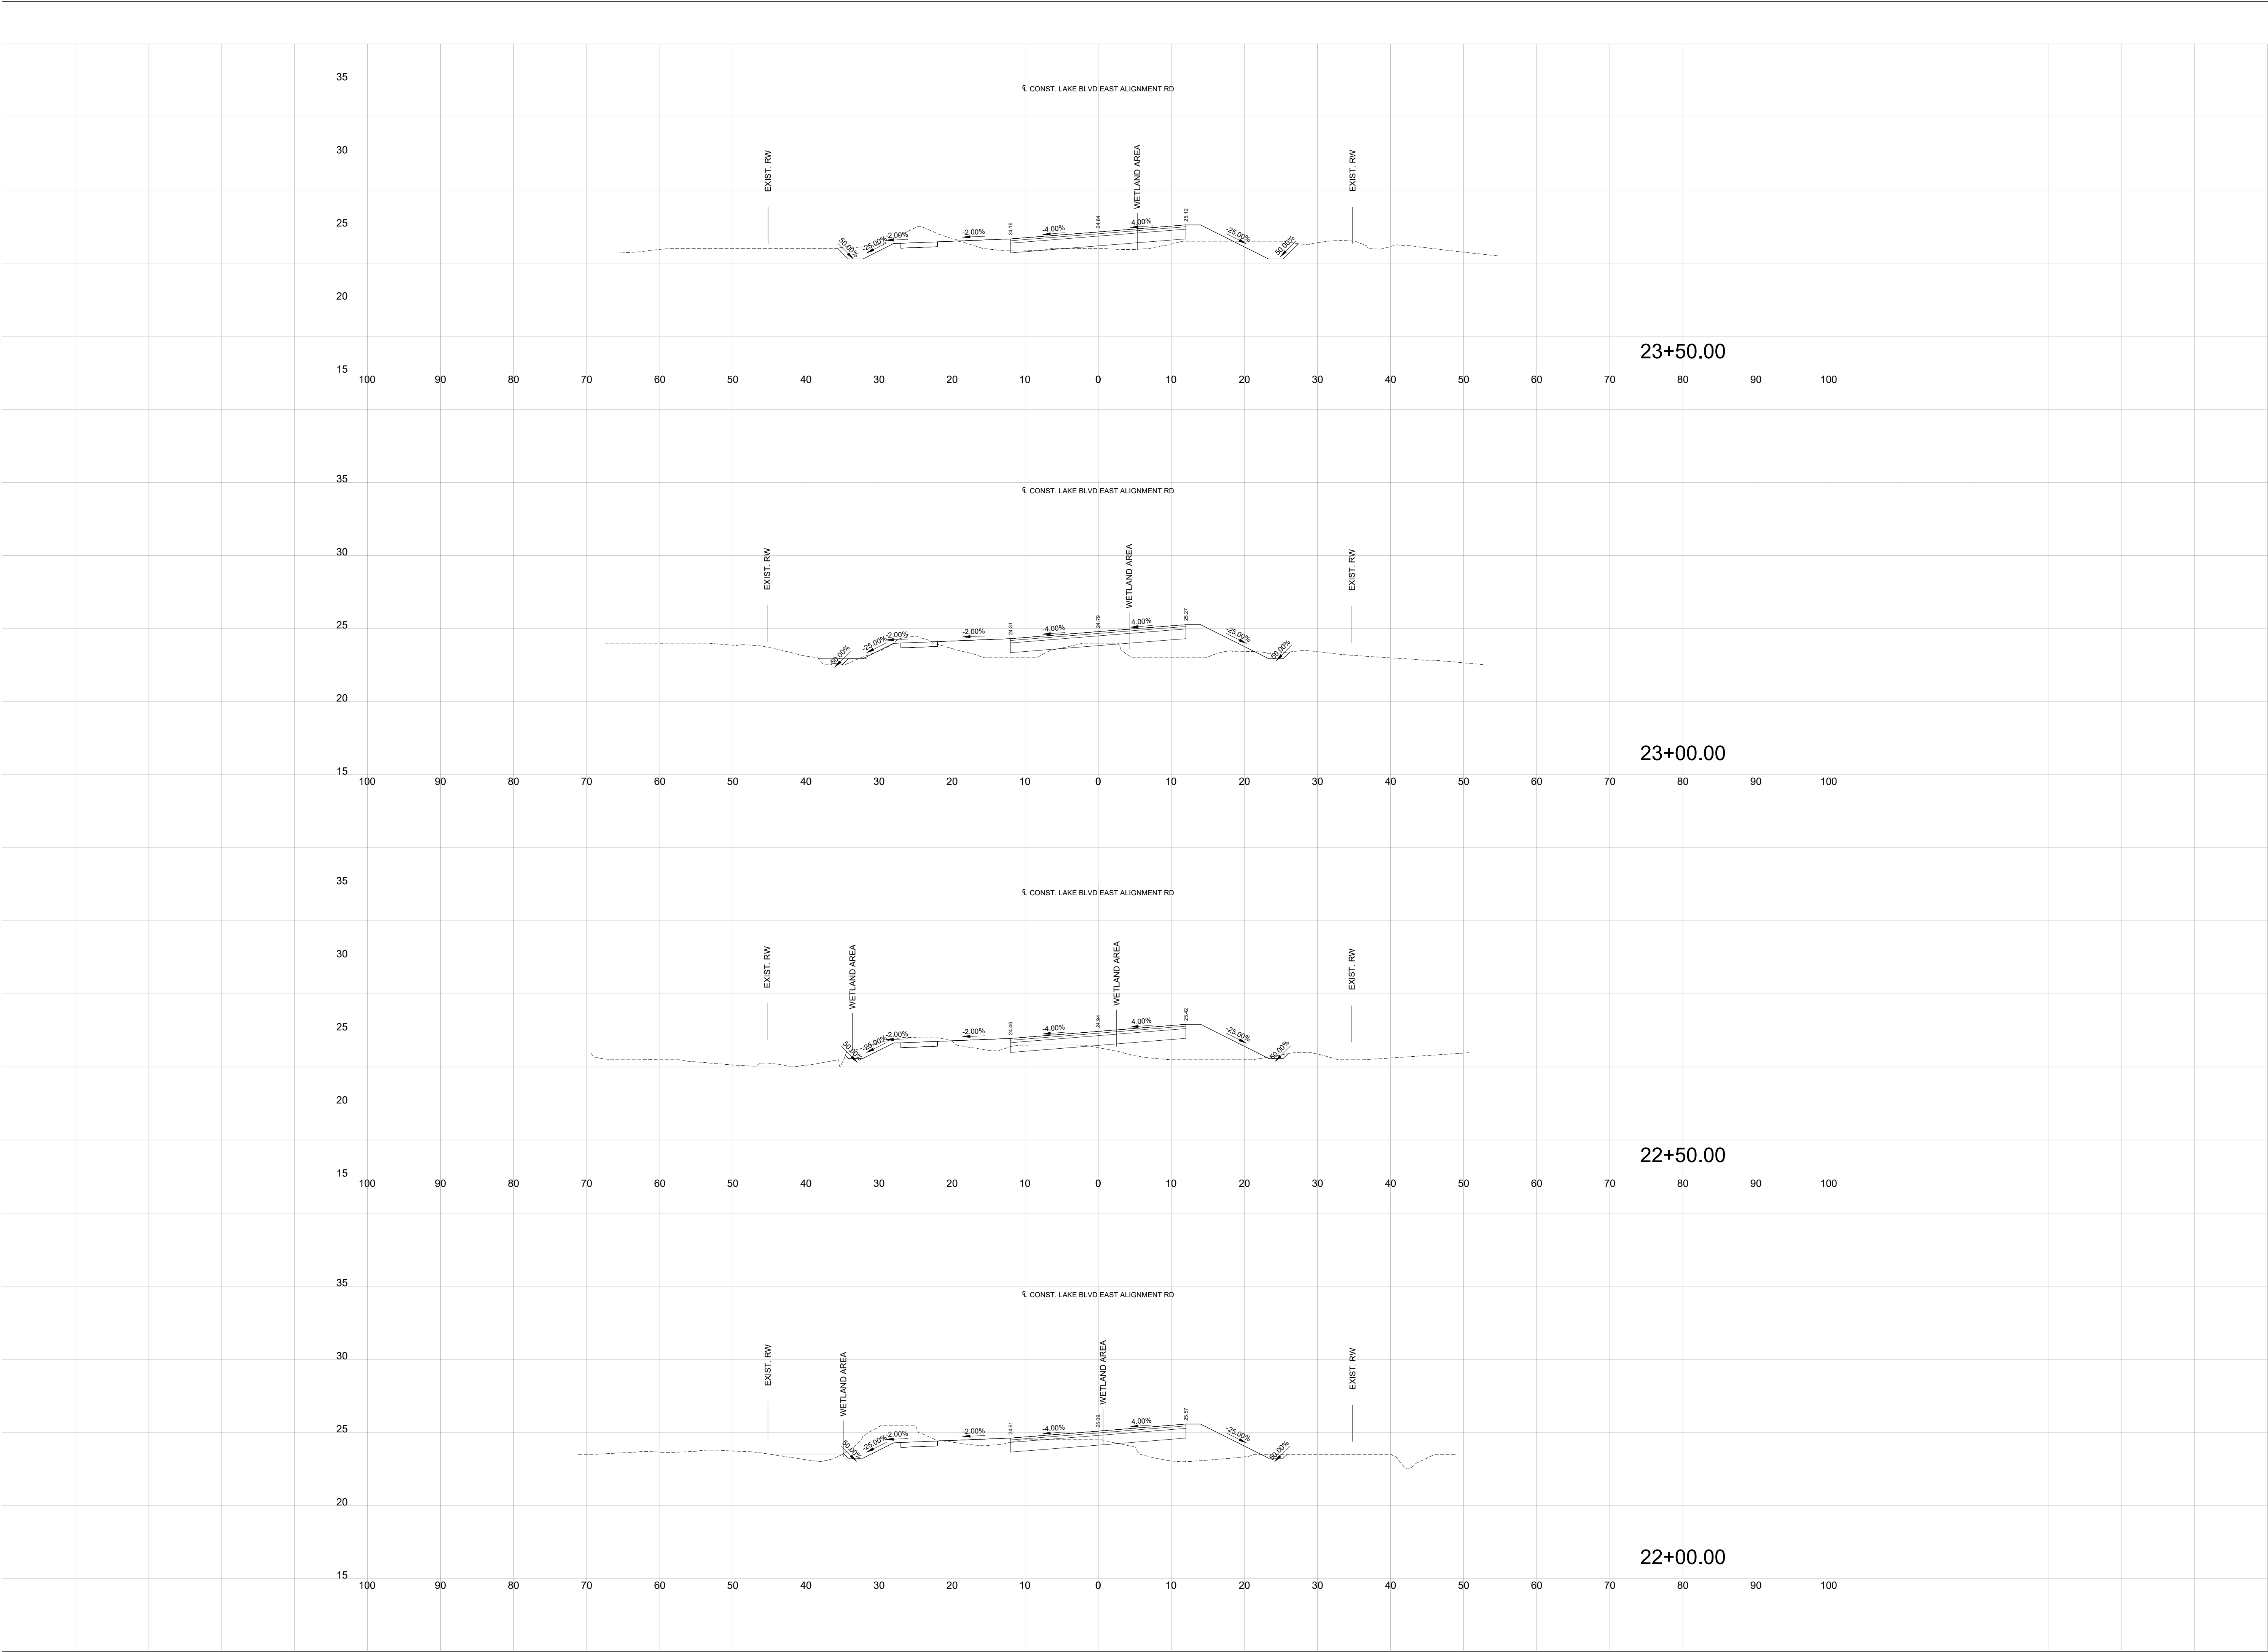





REVISIONS									




SECTION VIEWS

LAKE BLVD EAST
CITY OF KINGSLAND, GA 31548
PREPARED FOR:
CITY OF KINGSLAND

DATE: 06/27/2025
PROJECT NUMBER: 24107
DRAWN BY: SA
CHECKED BY: HR
SCALE: AS NOTED
(FOR 24"x36" PLOT)

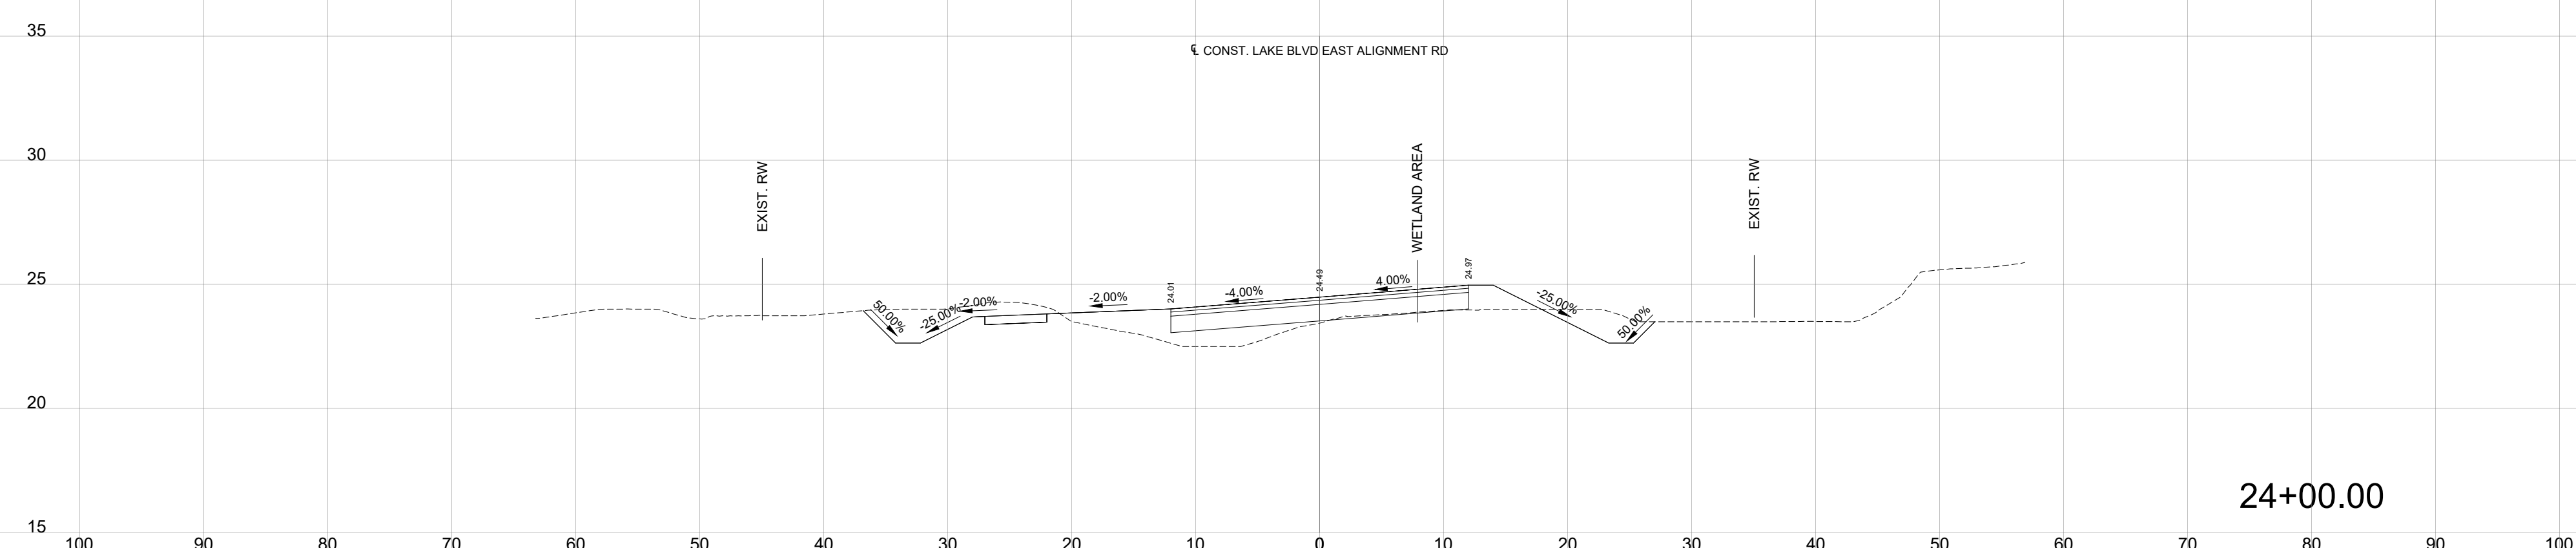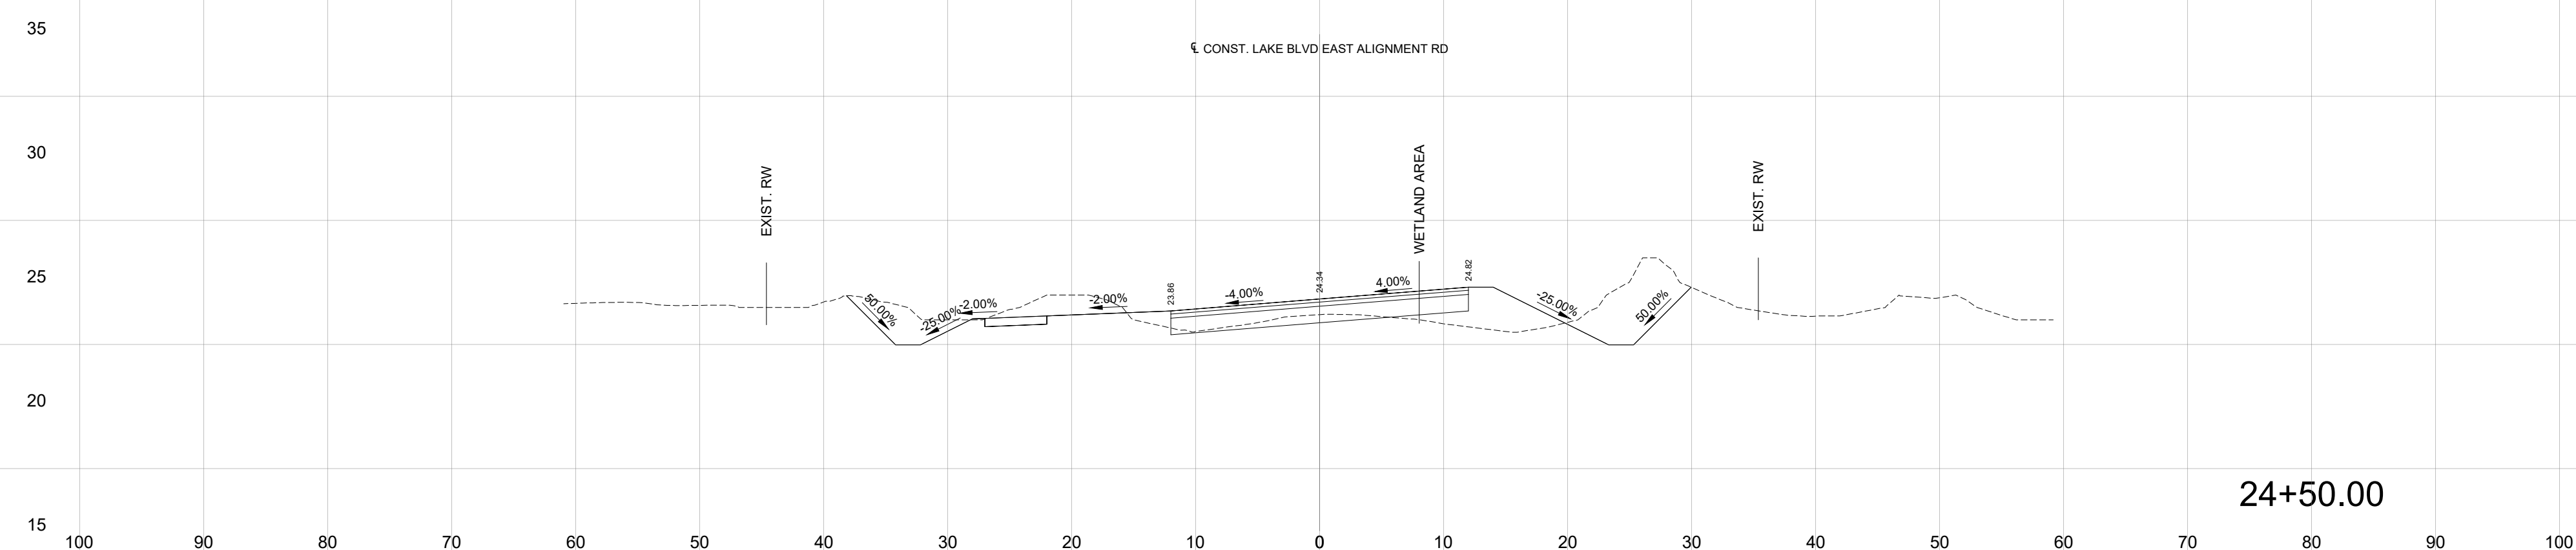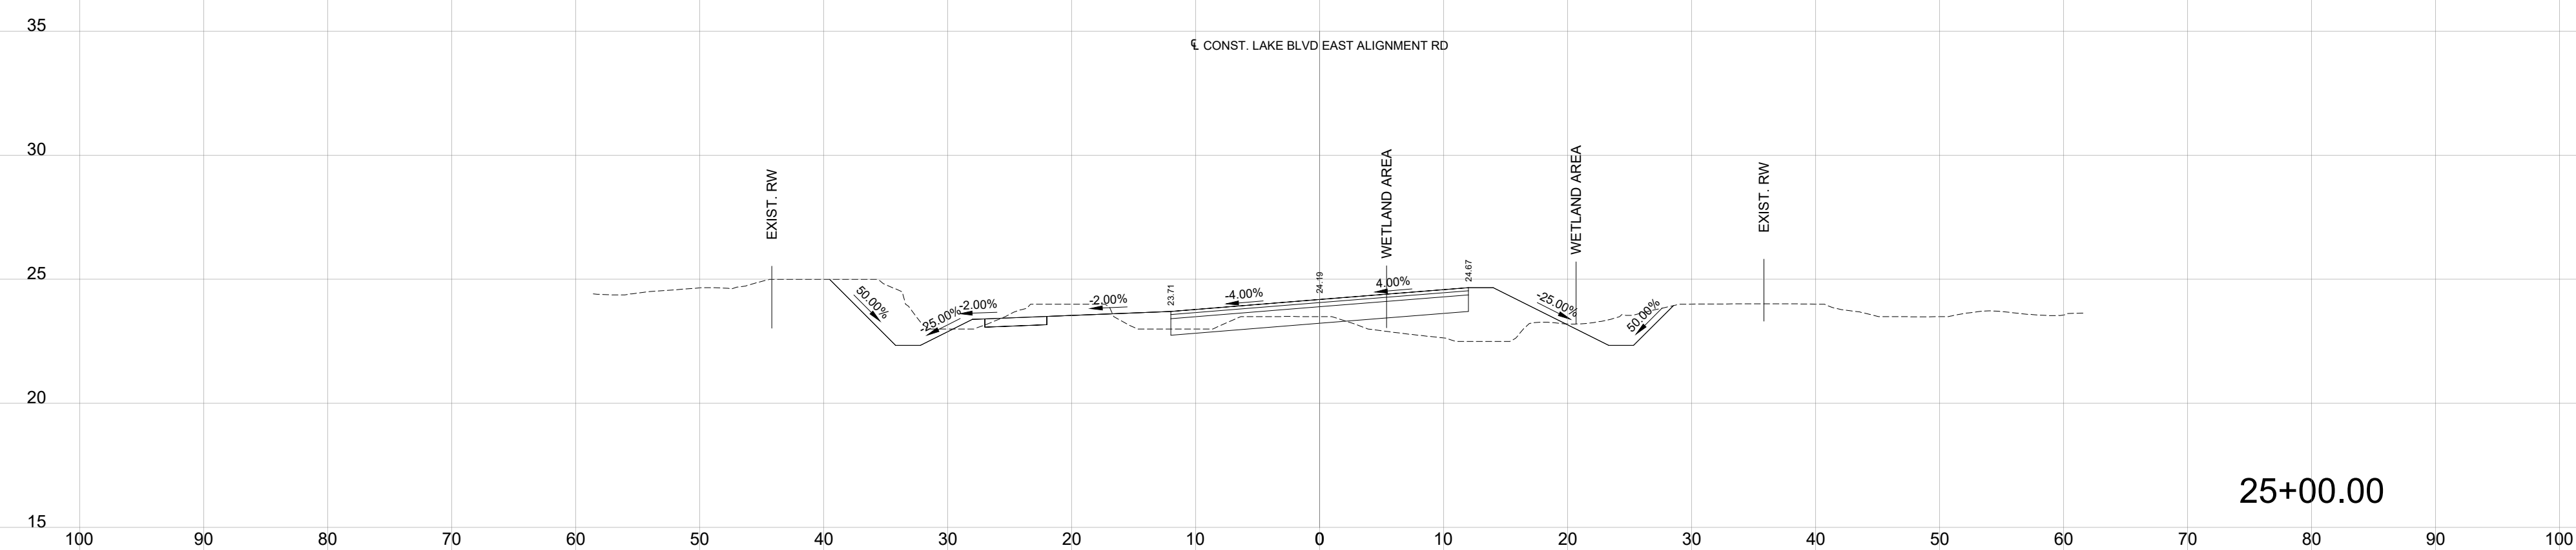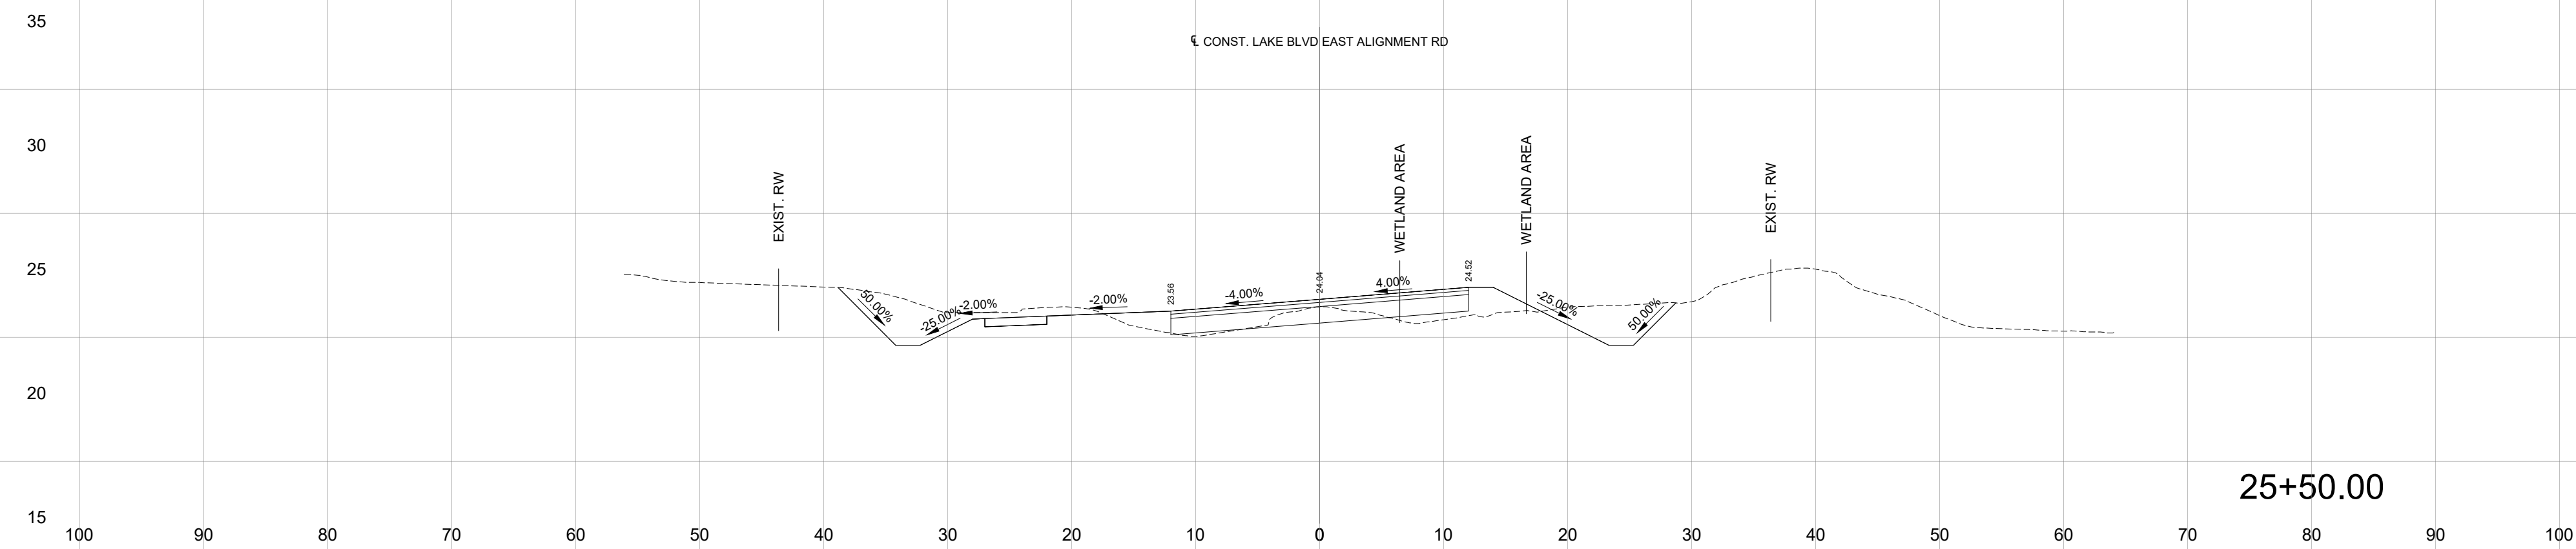

REVISIONS

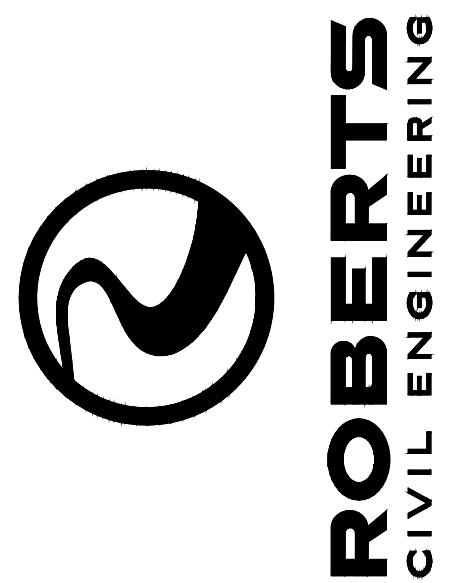

SECTION VIEWS

LAKE BLVD EAST
CITY OF KINGSLAND, GA 31548

PREPARED FOR:
CITY OF KINGSLAND

DATE: 06/27/2025

PROJECT NUMBER: 24107





DRAWN BY: SA

CHECKED BY: HR


SCALE: AS NOTED
(FOR 24"X36" PLOT)

17

SHEET:

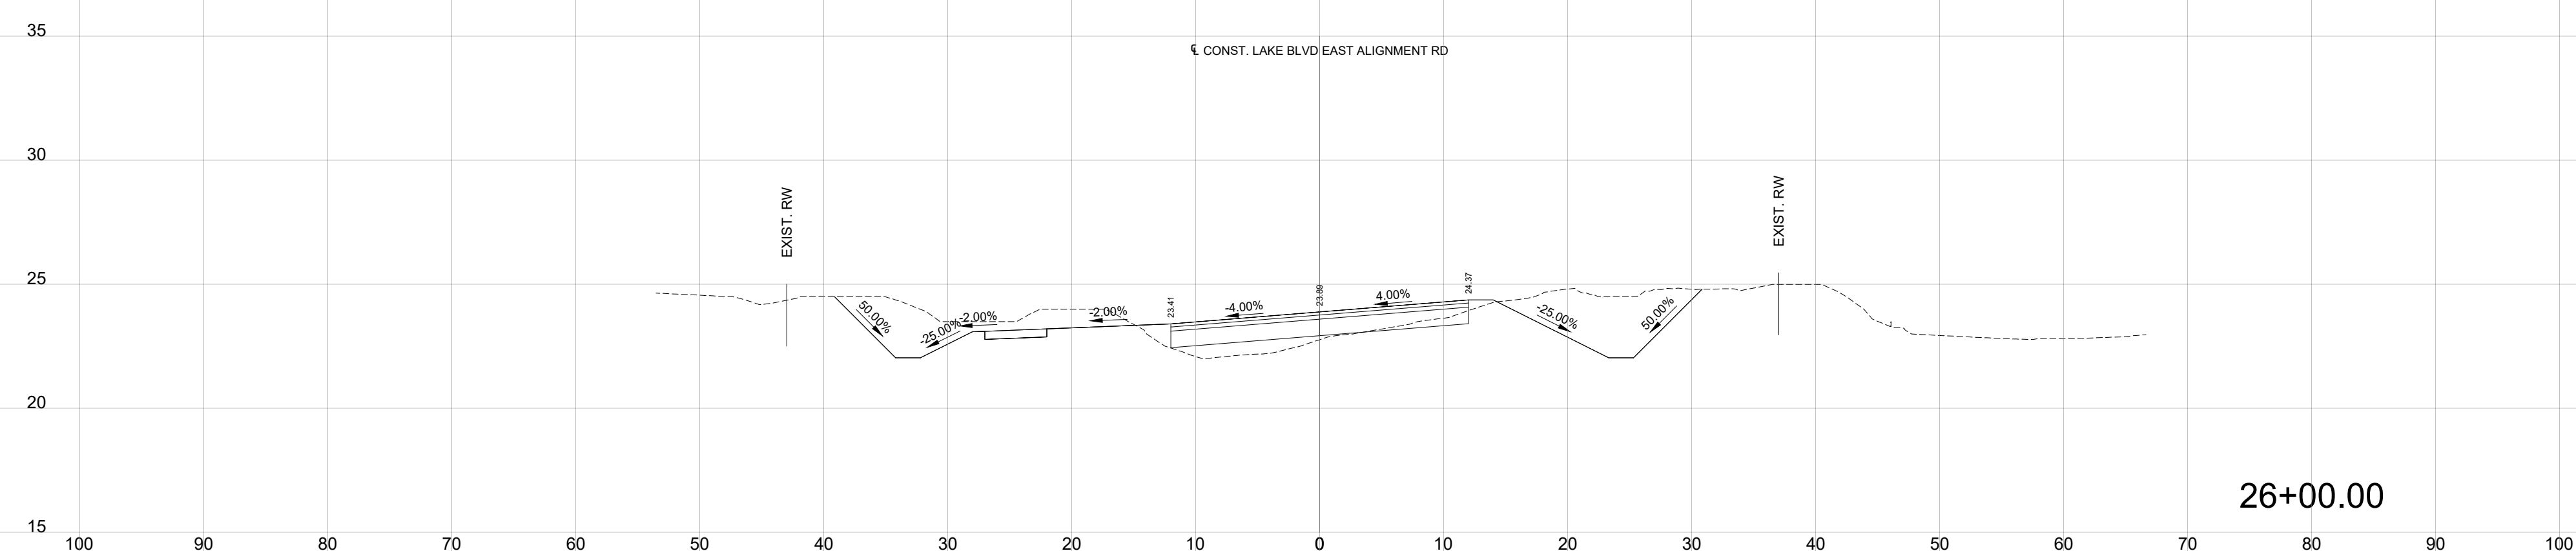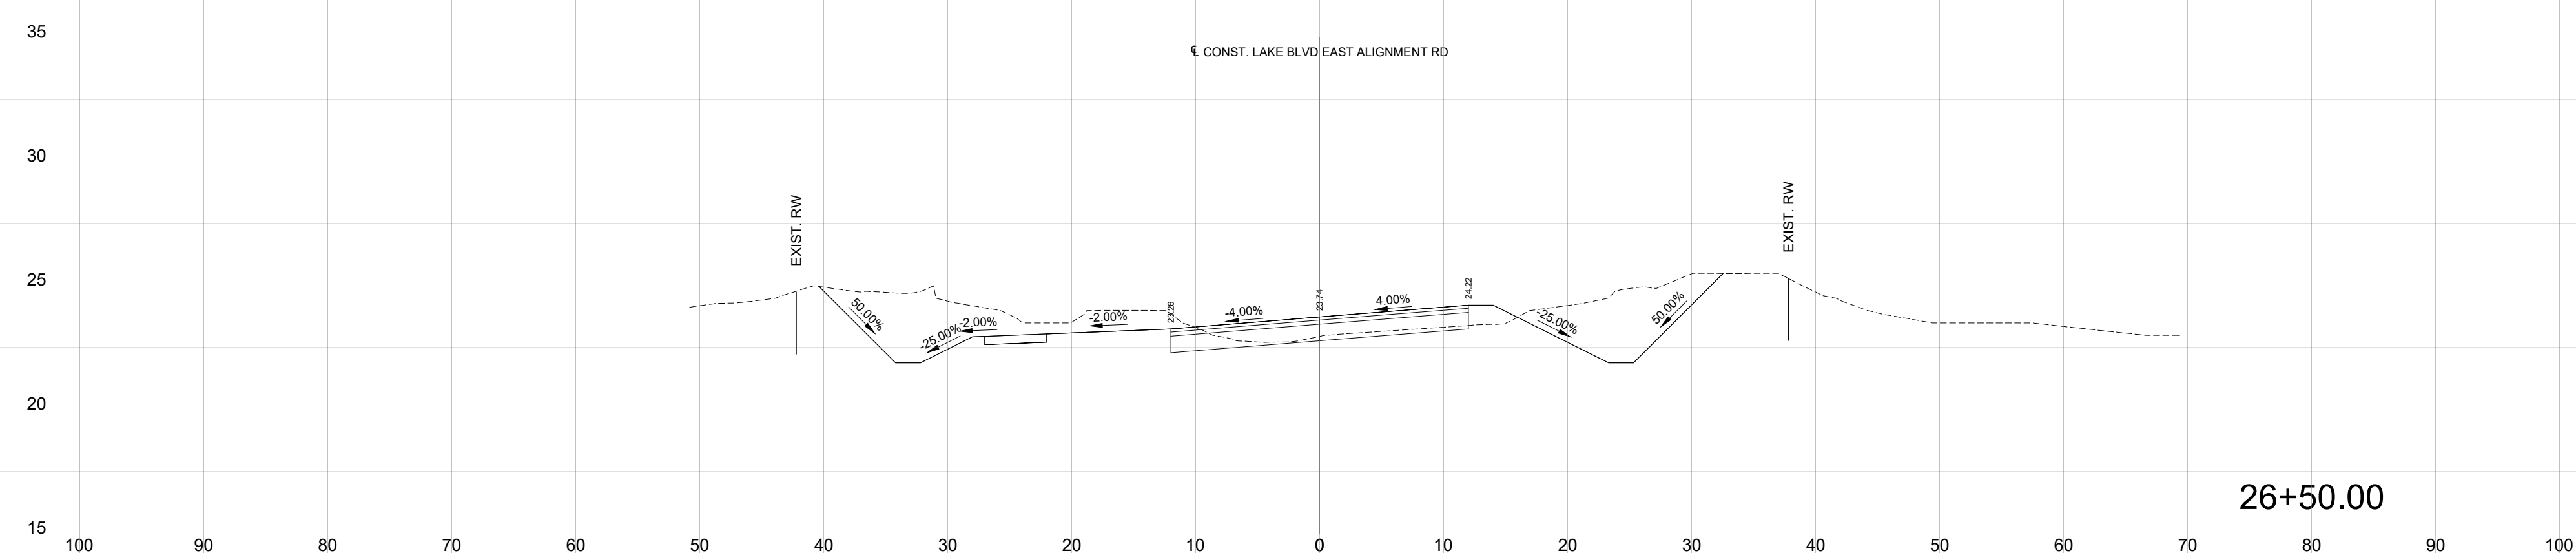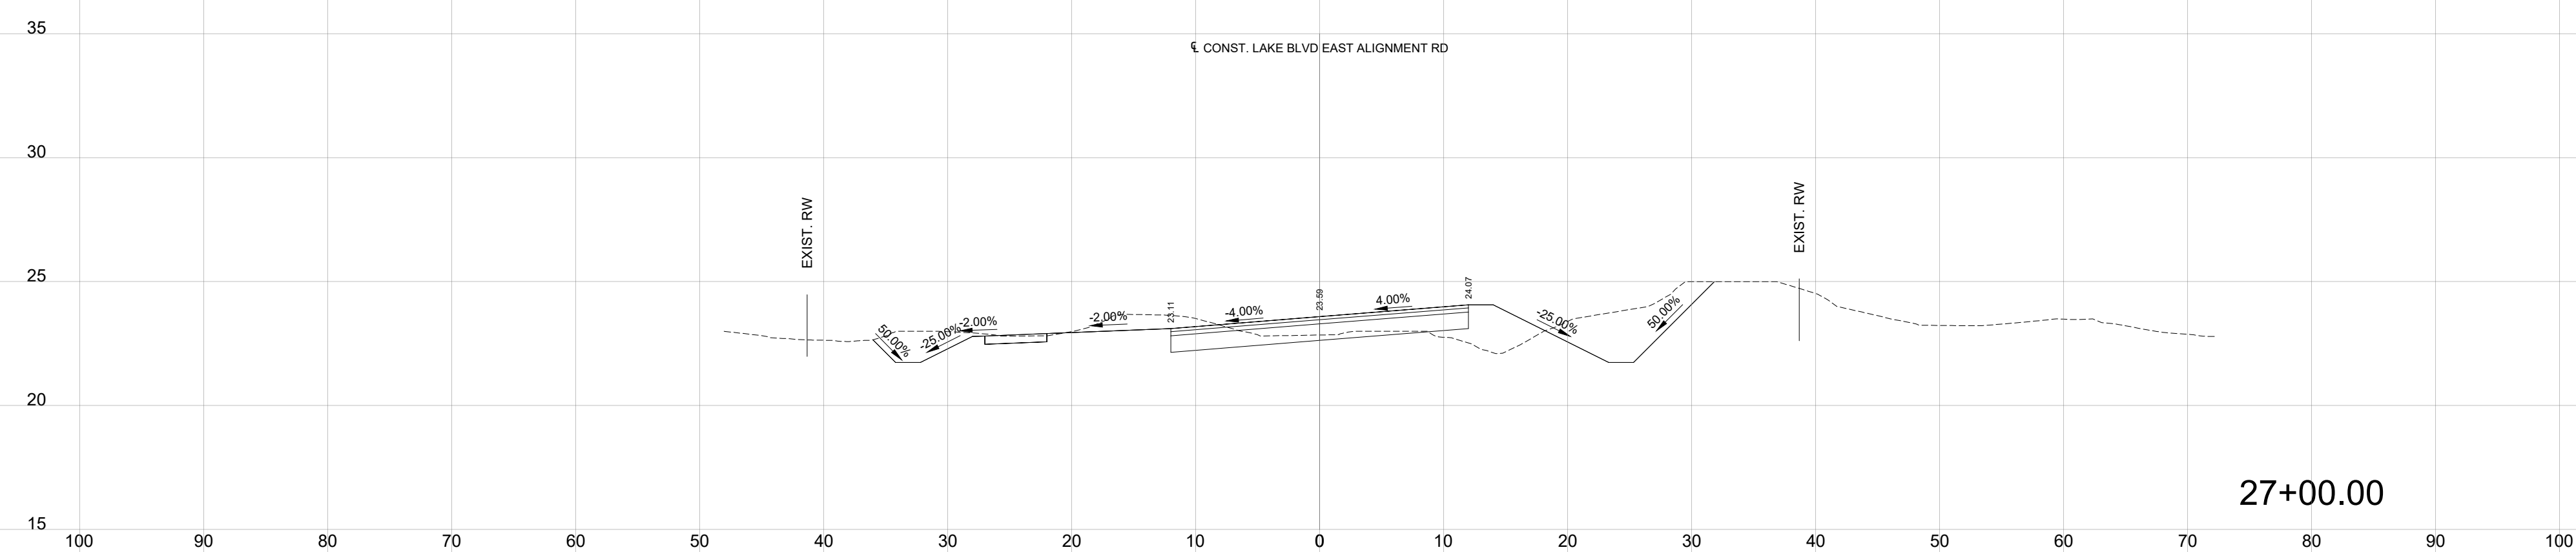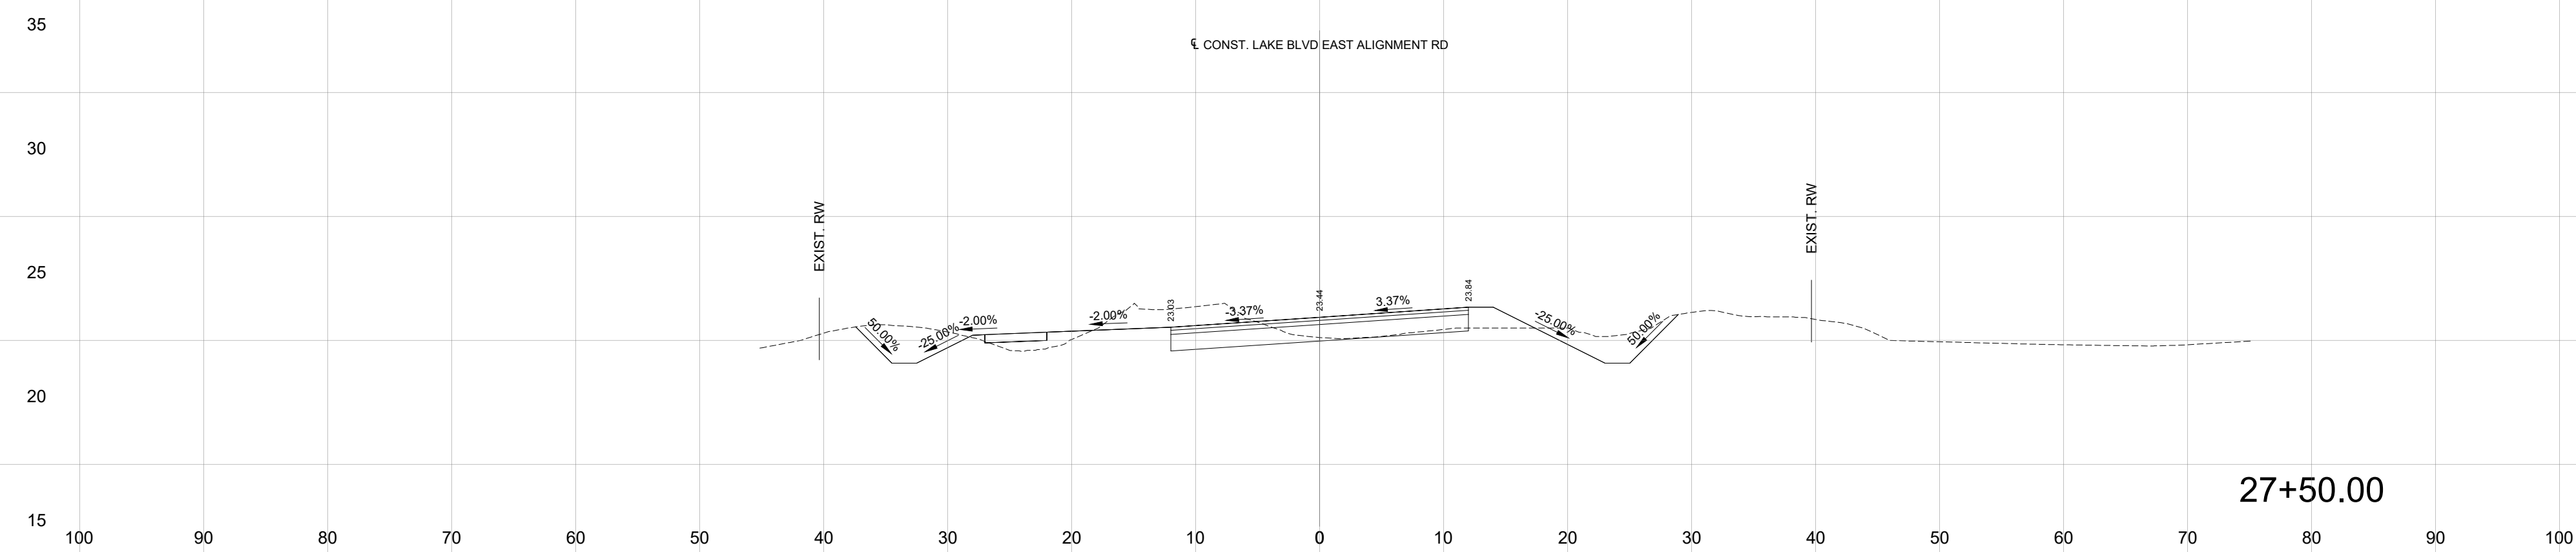

REVISIONS

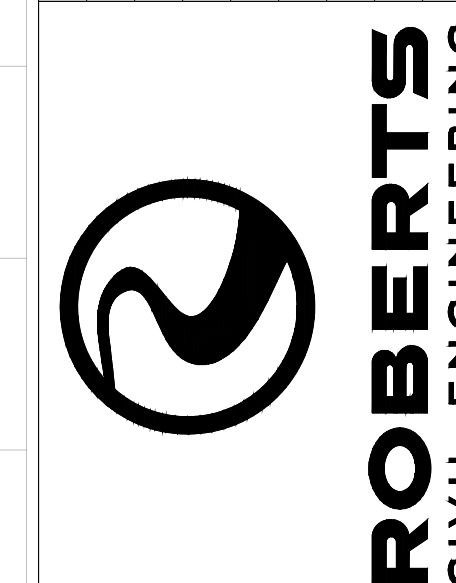

SECTION VIEWS

LAKE BLVD EAST
CITY OF KINGSLAND, GA 31548

PREPARED FOR:
CITY OF KINGSLAND

DATE: 06/27/2025

PROJECT NUMBER: 24107





DRAWN BY: SA

CHECKED BY: HR


SCALE: AS NOTED
(FOR 24"X36" PLOT)

18

SHEET:

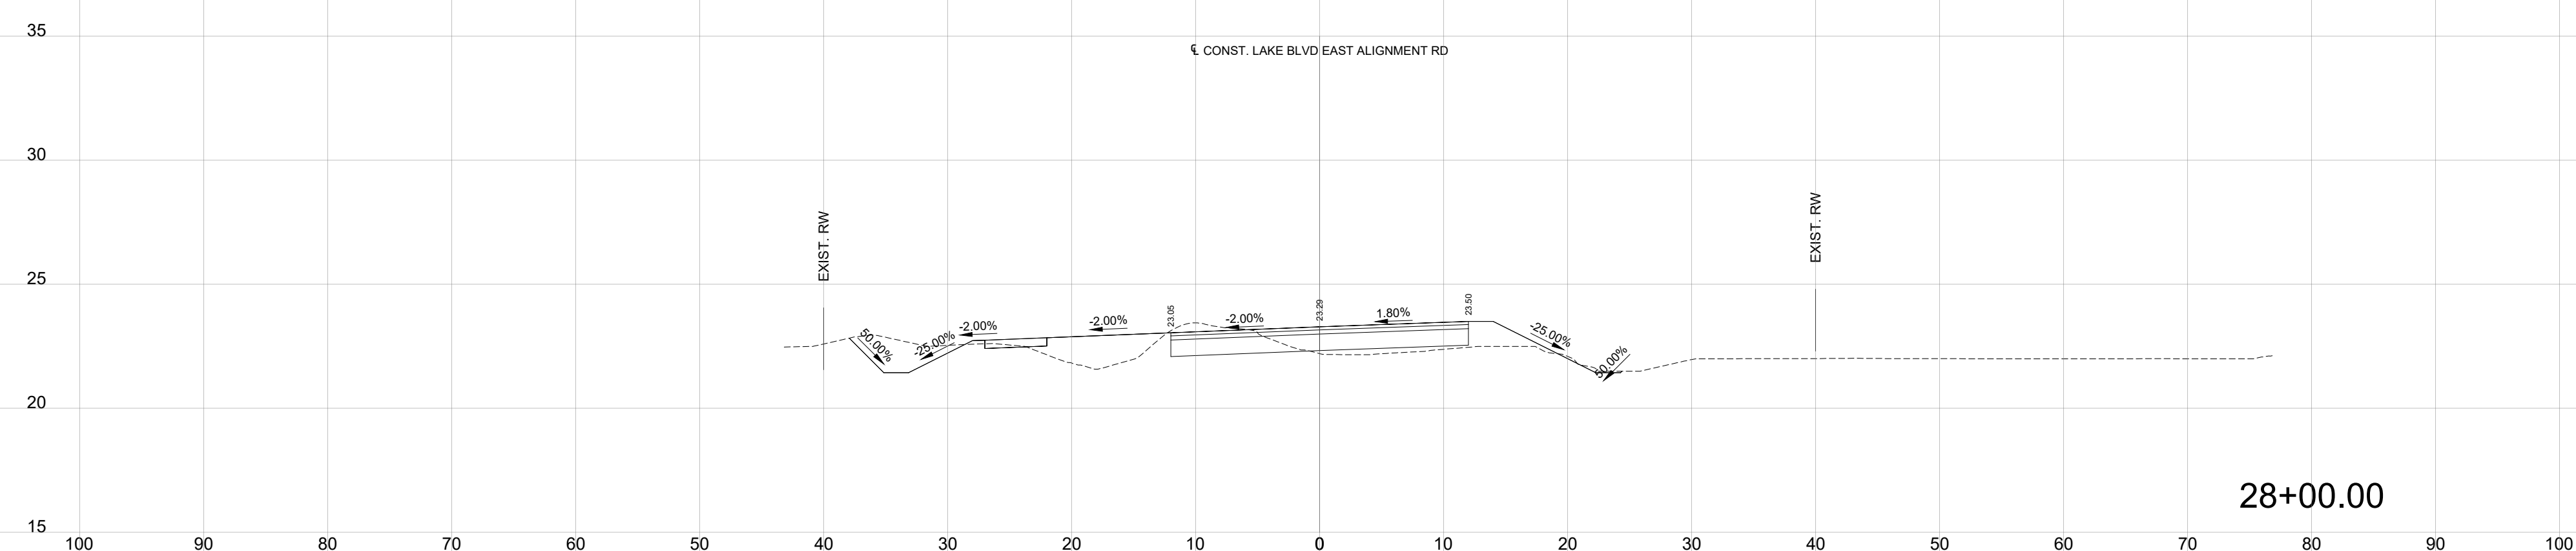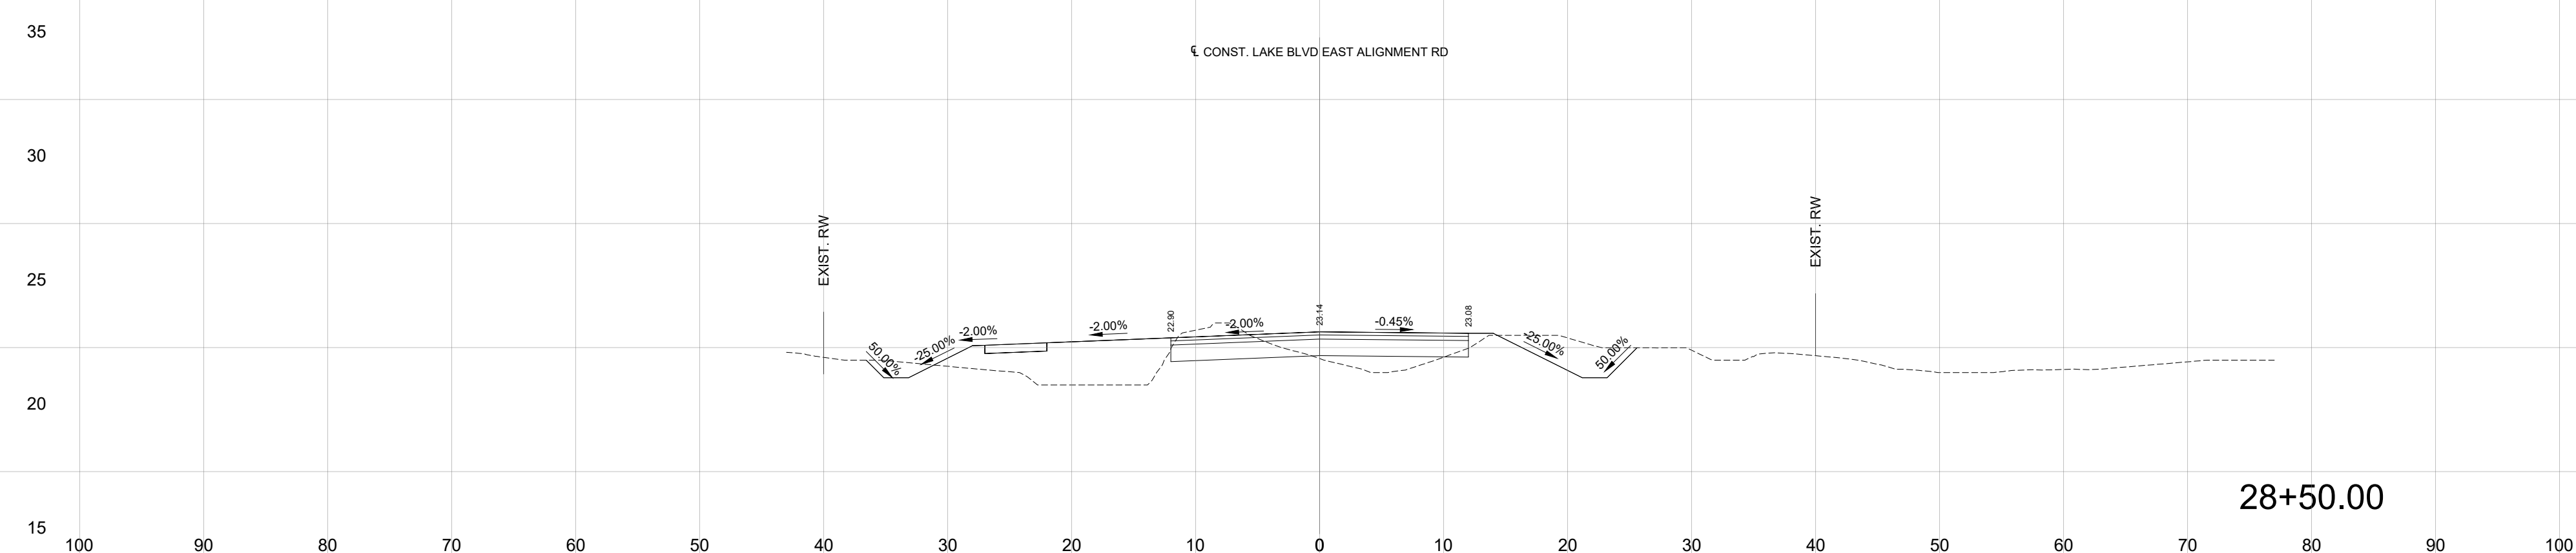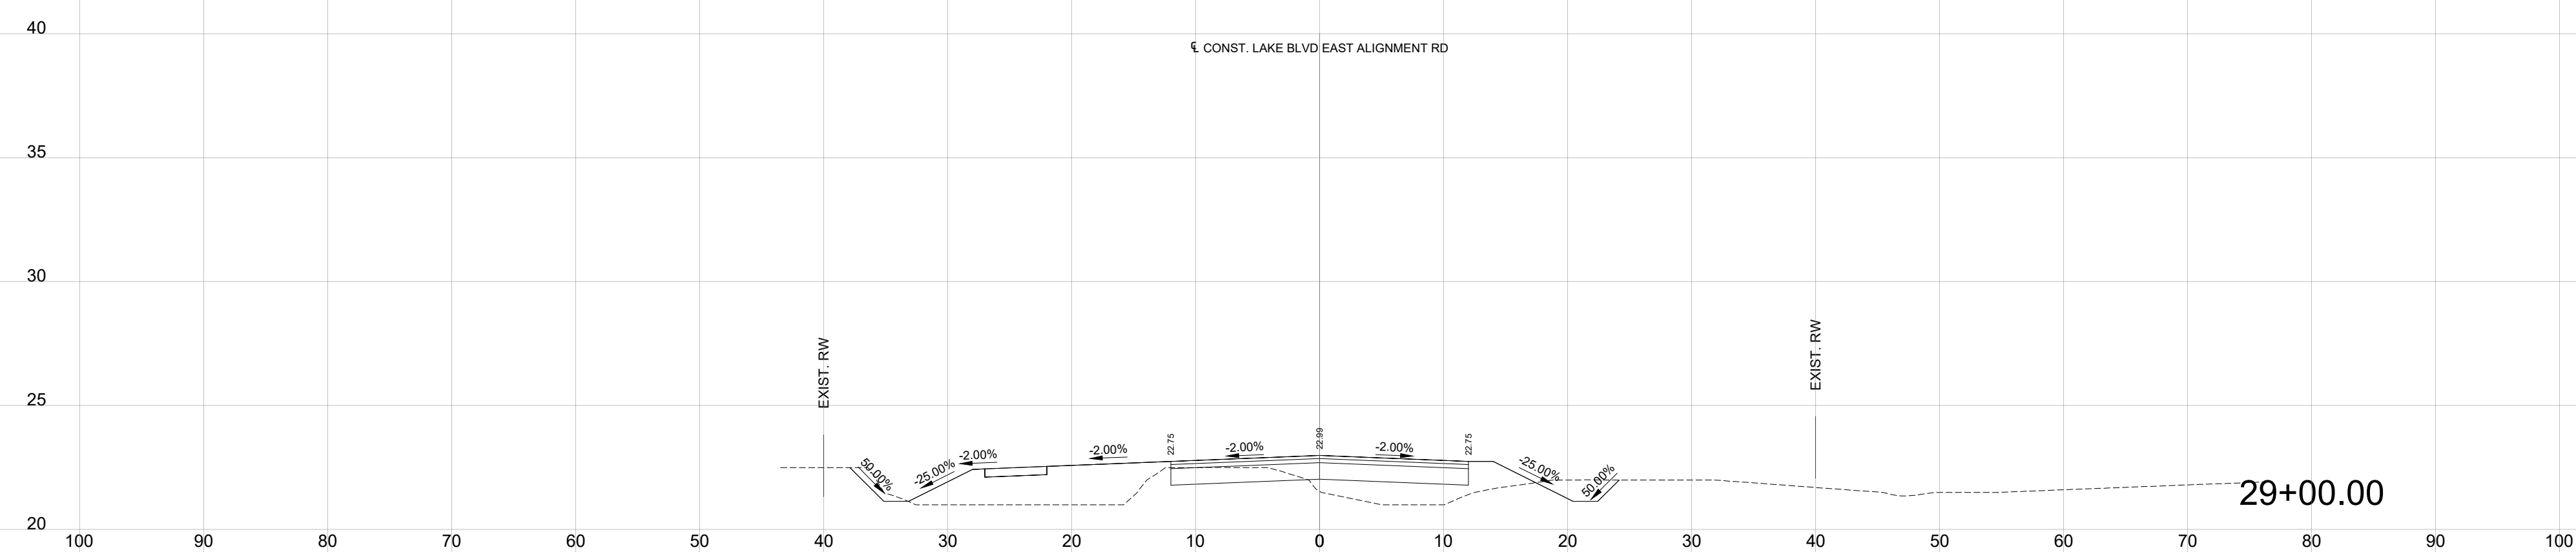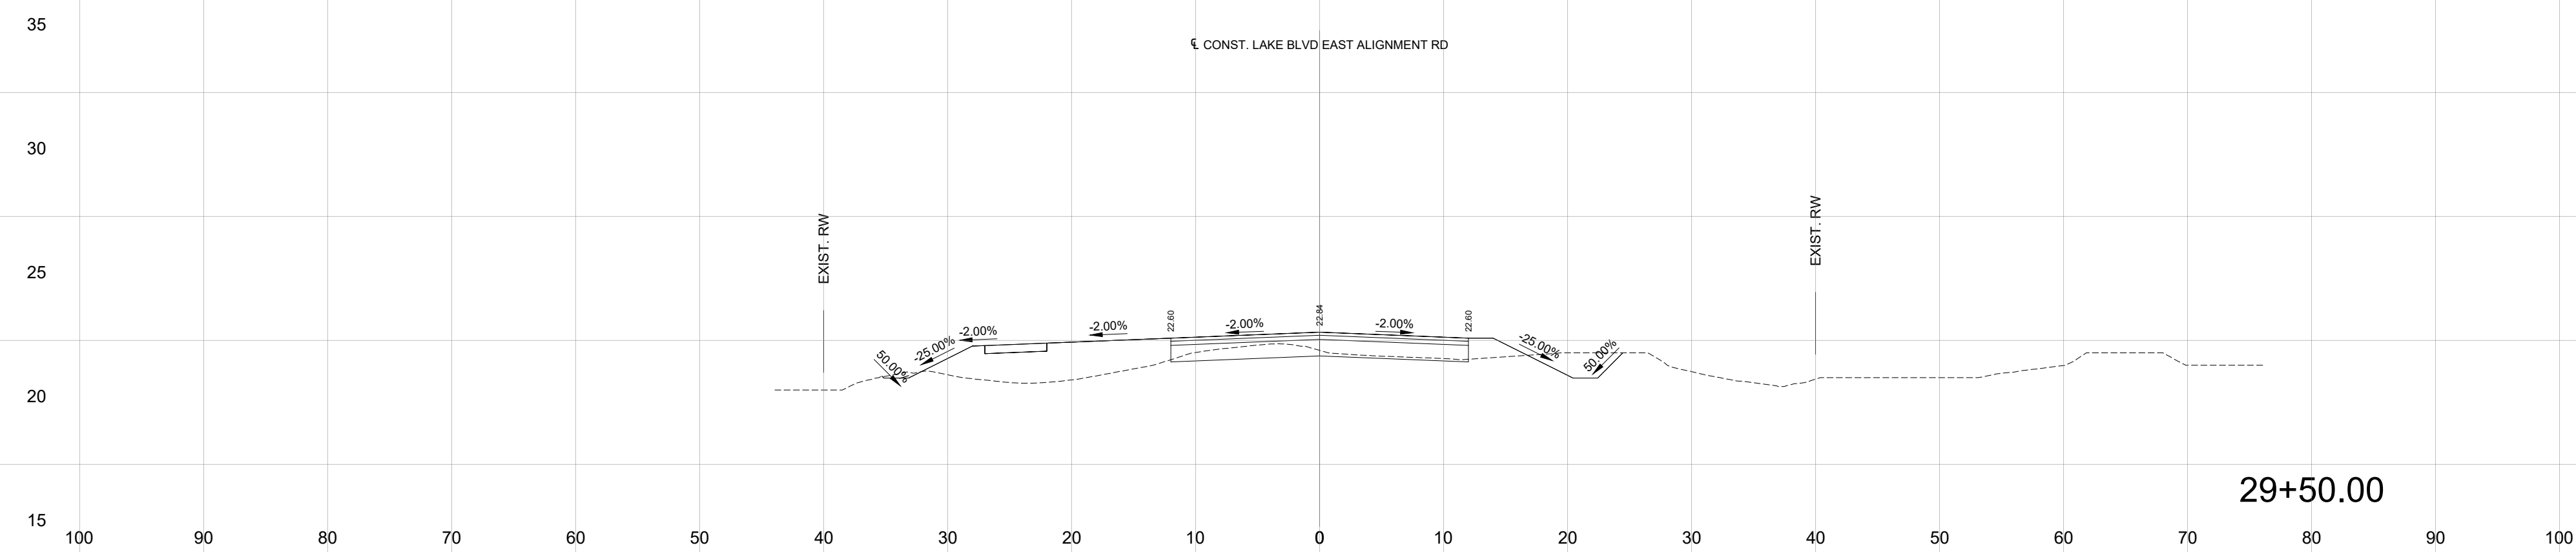

REVISIONS

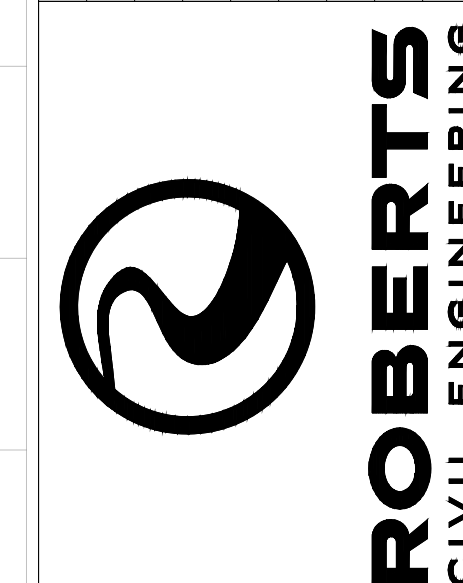

SECTION VIEWS

LAKE BLVD EAST
CITY OF KINGSLAND, GA 31548

PREPARED FOR:
CITY OF KINGSLAND

DATE: 06/27/2025

PROJECT NUMBER: 24107


DRAWN BY: SA

CHECKED BY: HR

SCALE: AS NOTED
(FOR 24"X36" PLOT)

19

SHEET:

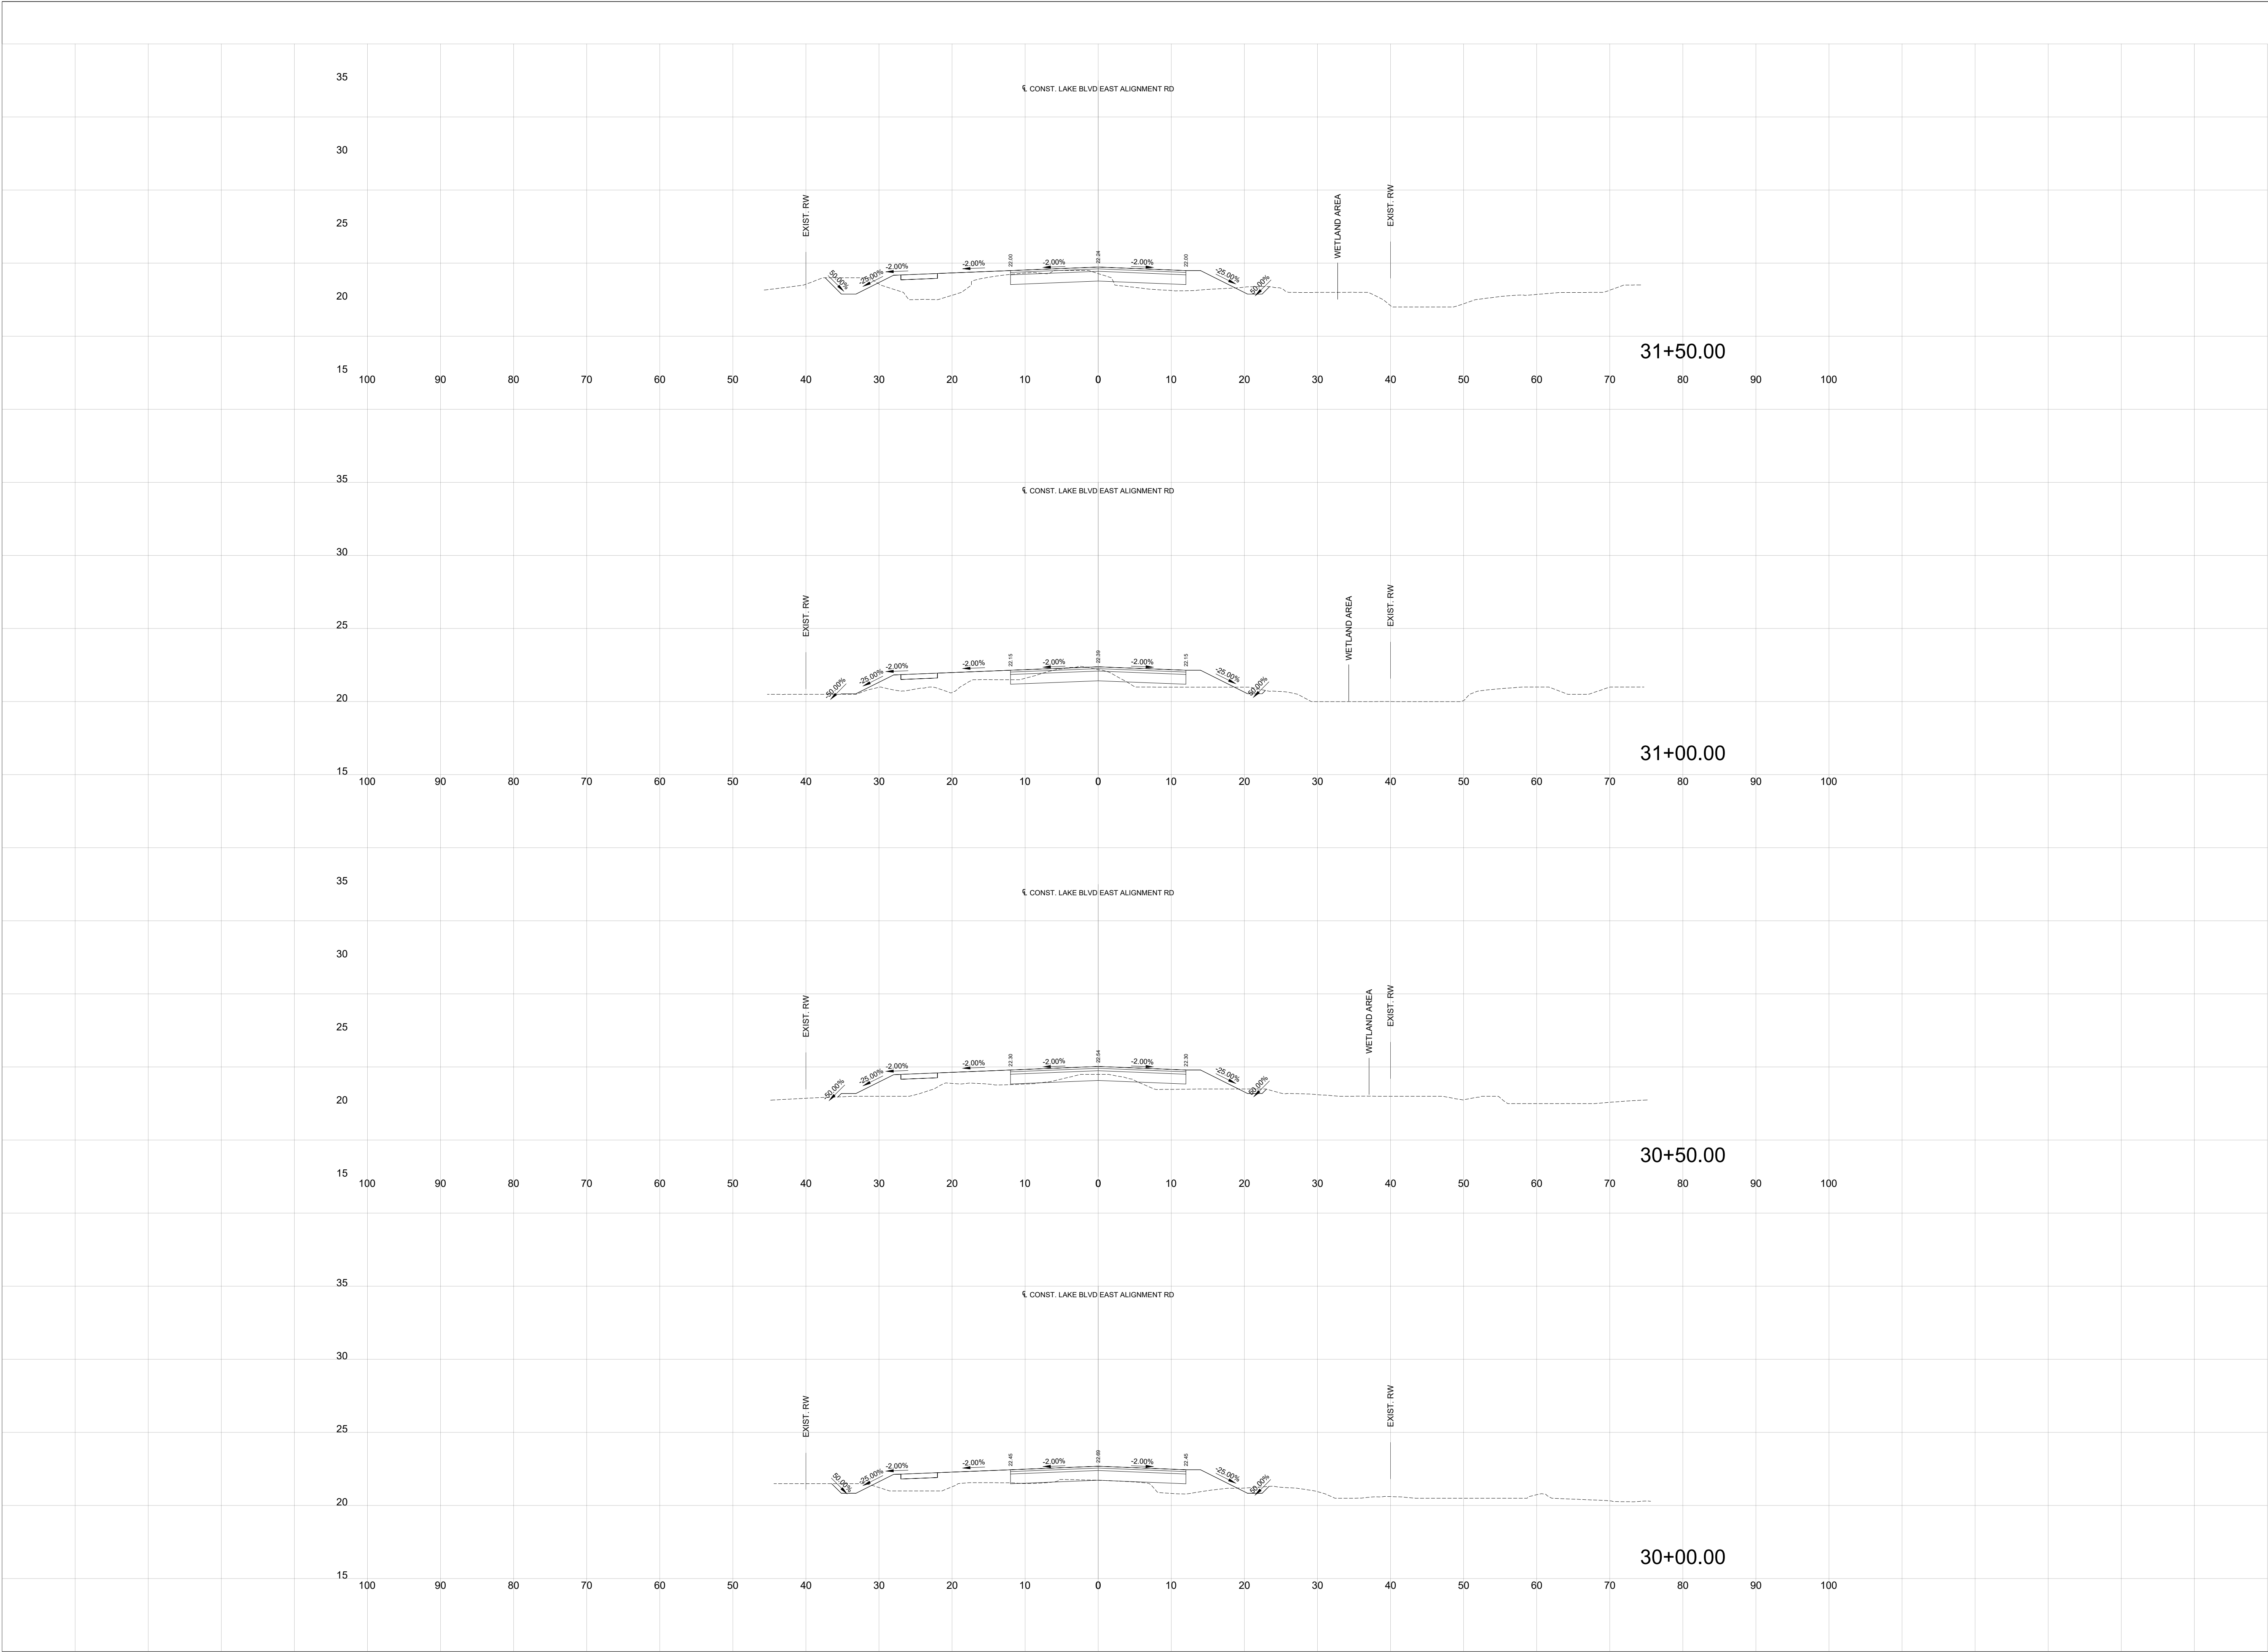


REVISIONS									



SECTION VIEWS

LAKE BLVD EAST
CITY OF KINGSLAND, GA 31548
PREPARED FOR:
CITY OF KINGSLAND

DATE: 06/27/2025
PROJECT NUMBER: 24107
DRAWN BY: SA
CHECKED BY: HR
SCALE: AS NOTED
(FOR 24"x36" PLOT)

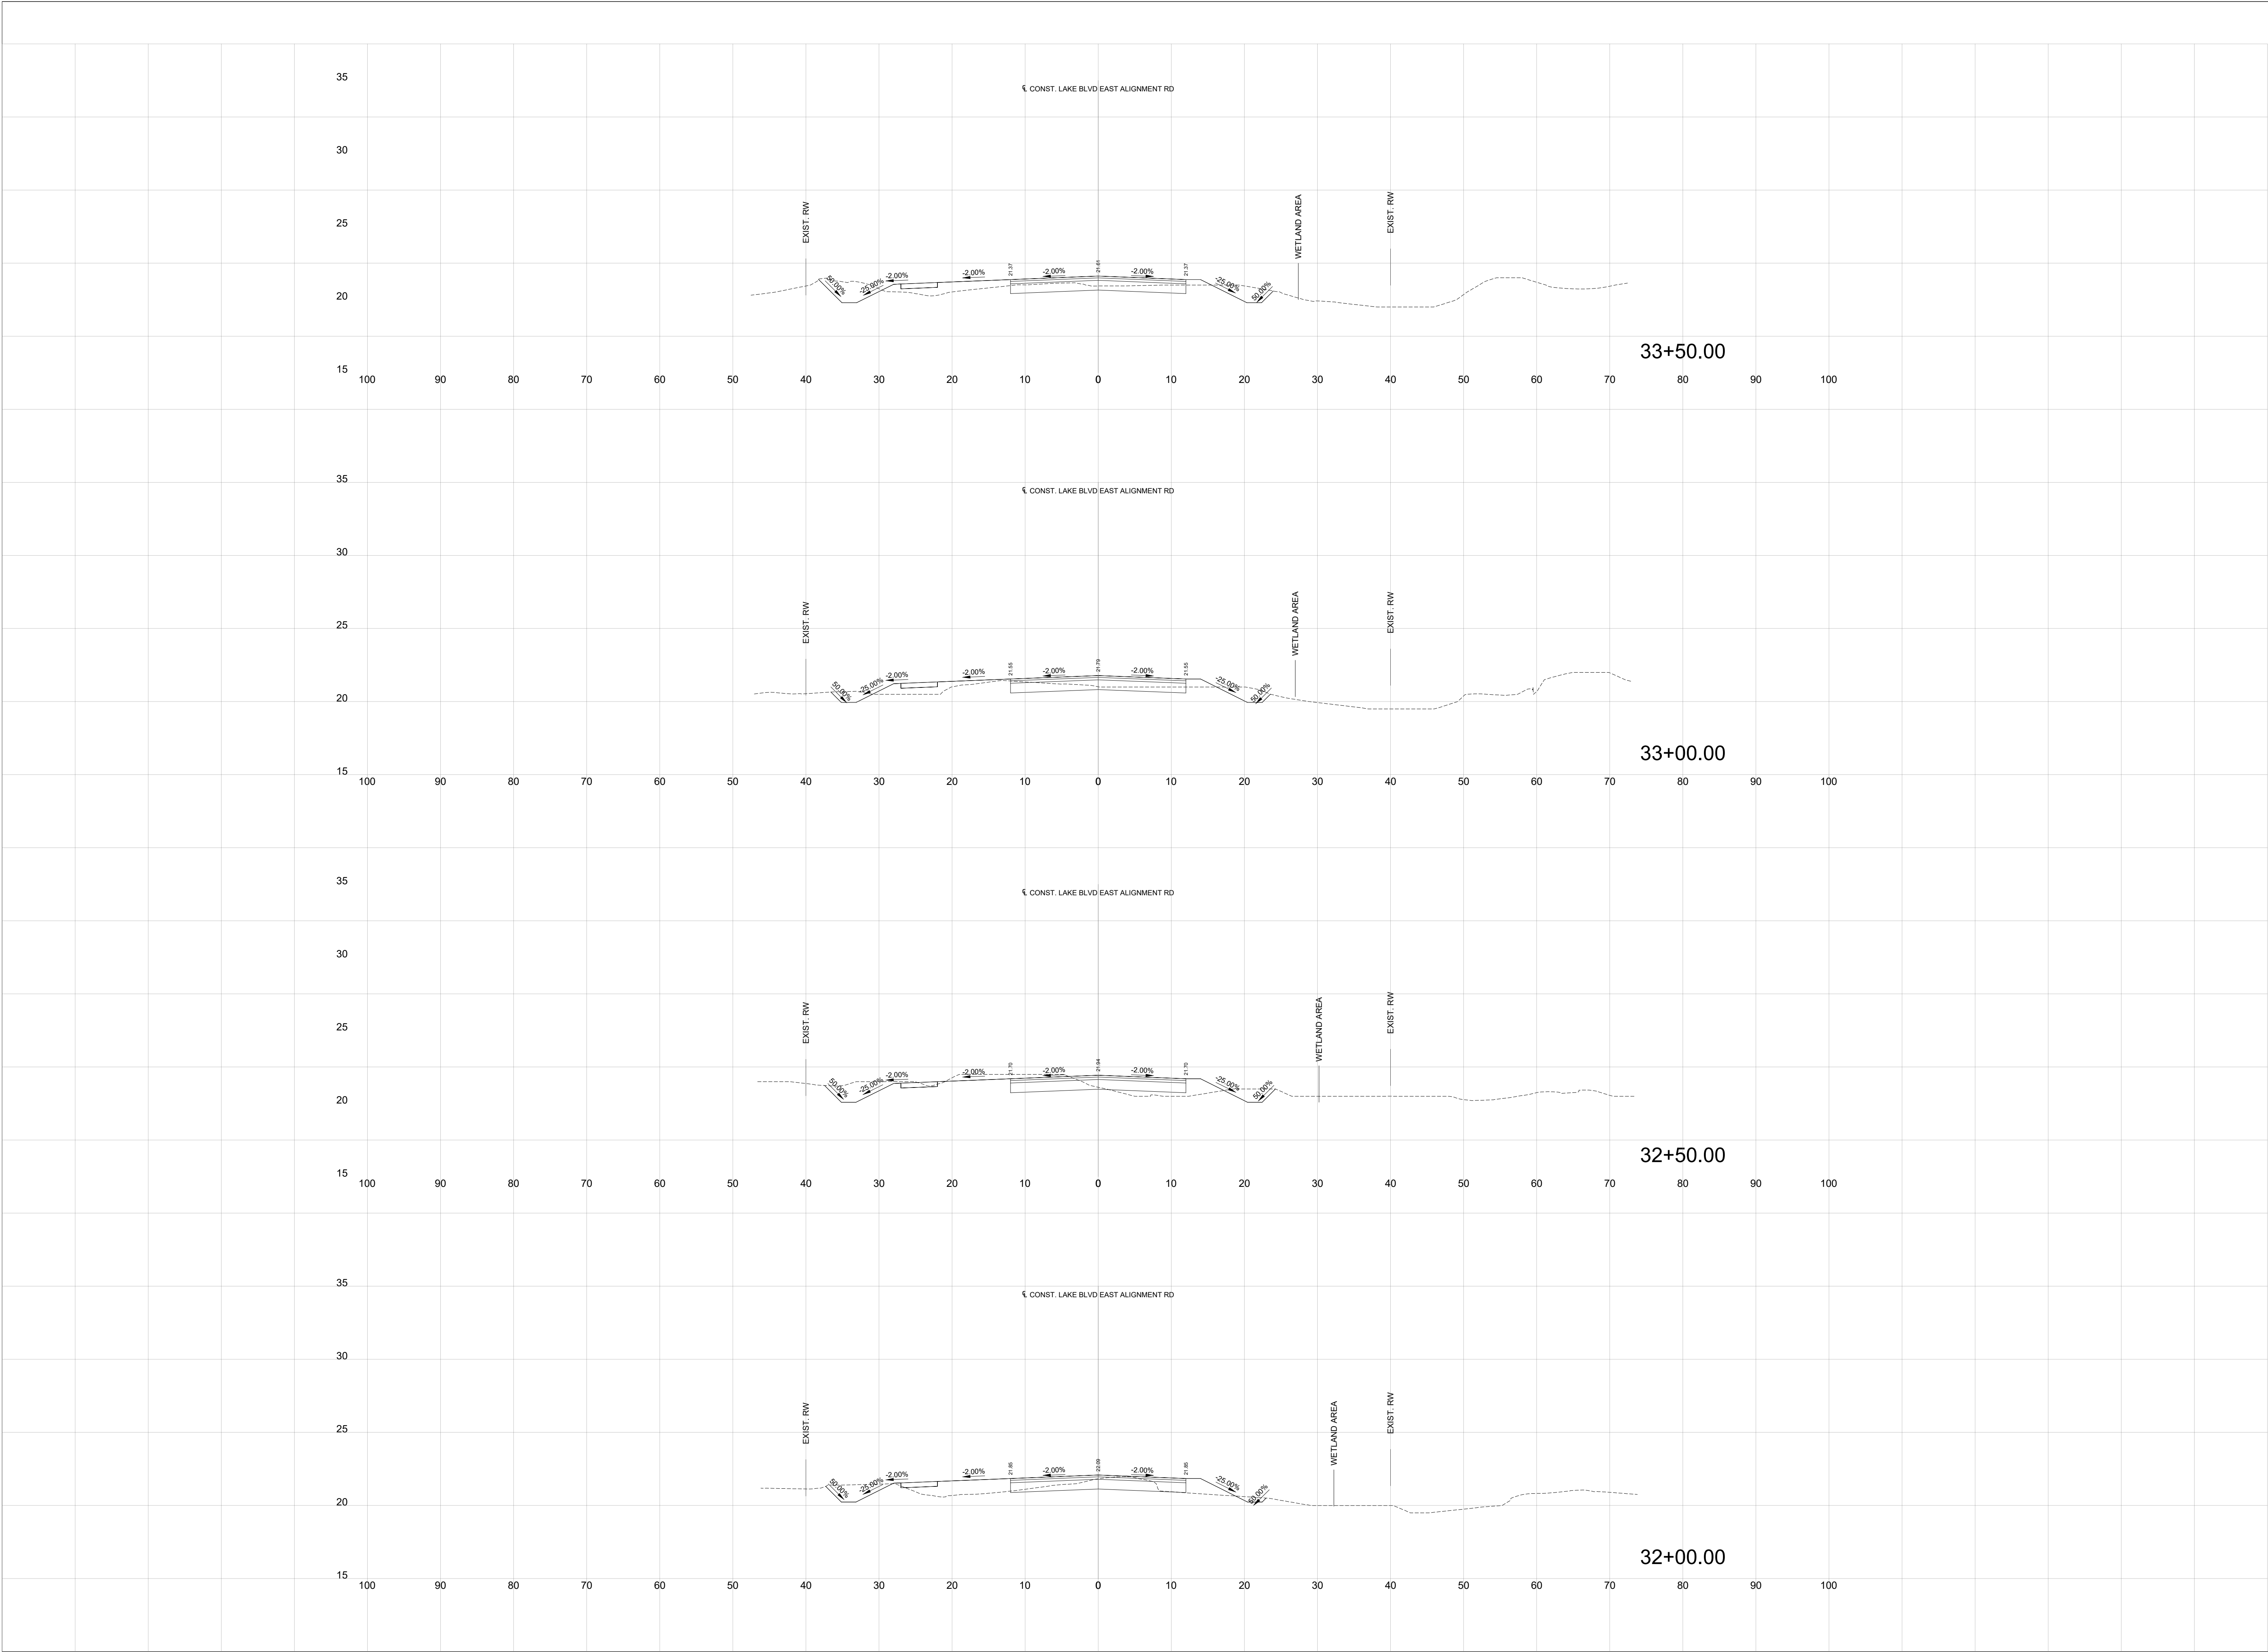

REVISIONS




SECTION VIEWS

LAKE BLVD EAST
CITY OF KINGSLAND, GA 31548

PREPARED FOR:
CITY OF KINGSLAND

DATE: 06/27/2025
PROJECT NUMBER: 24107
DRAWN BY: SA
CHECKED BY: HR
SCALE: AS NOTED
(FOR 24"x36" PLOT)

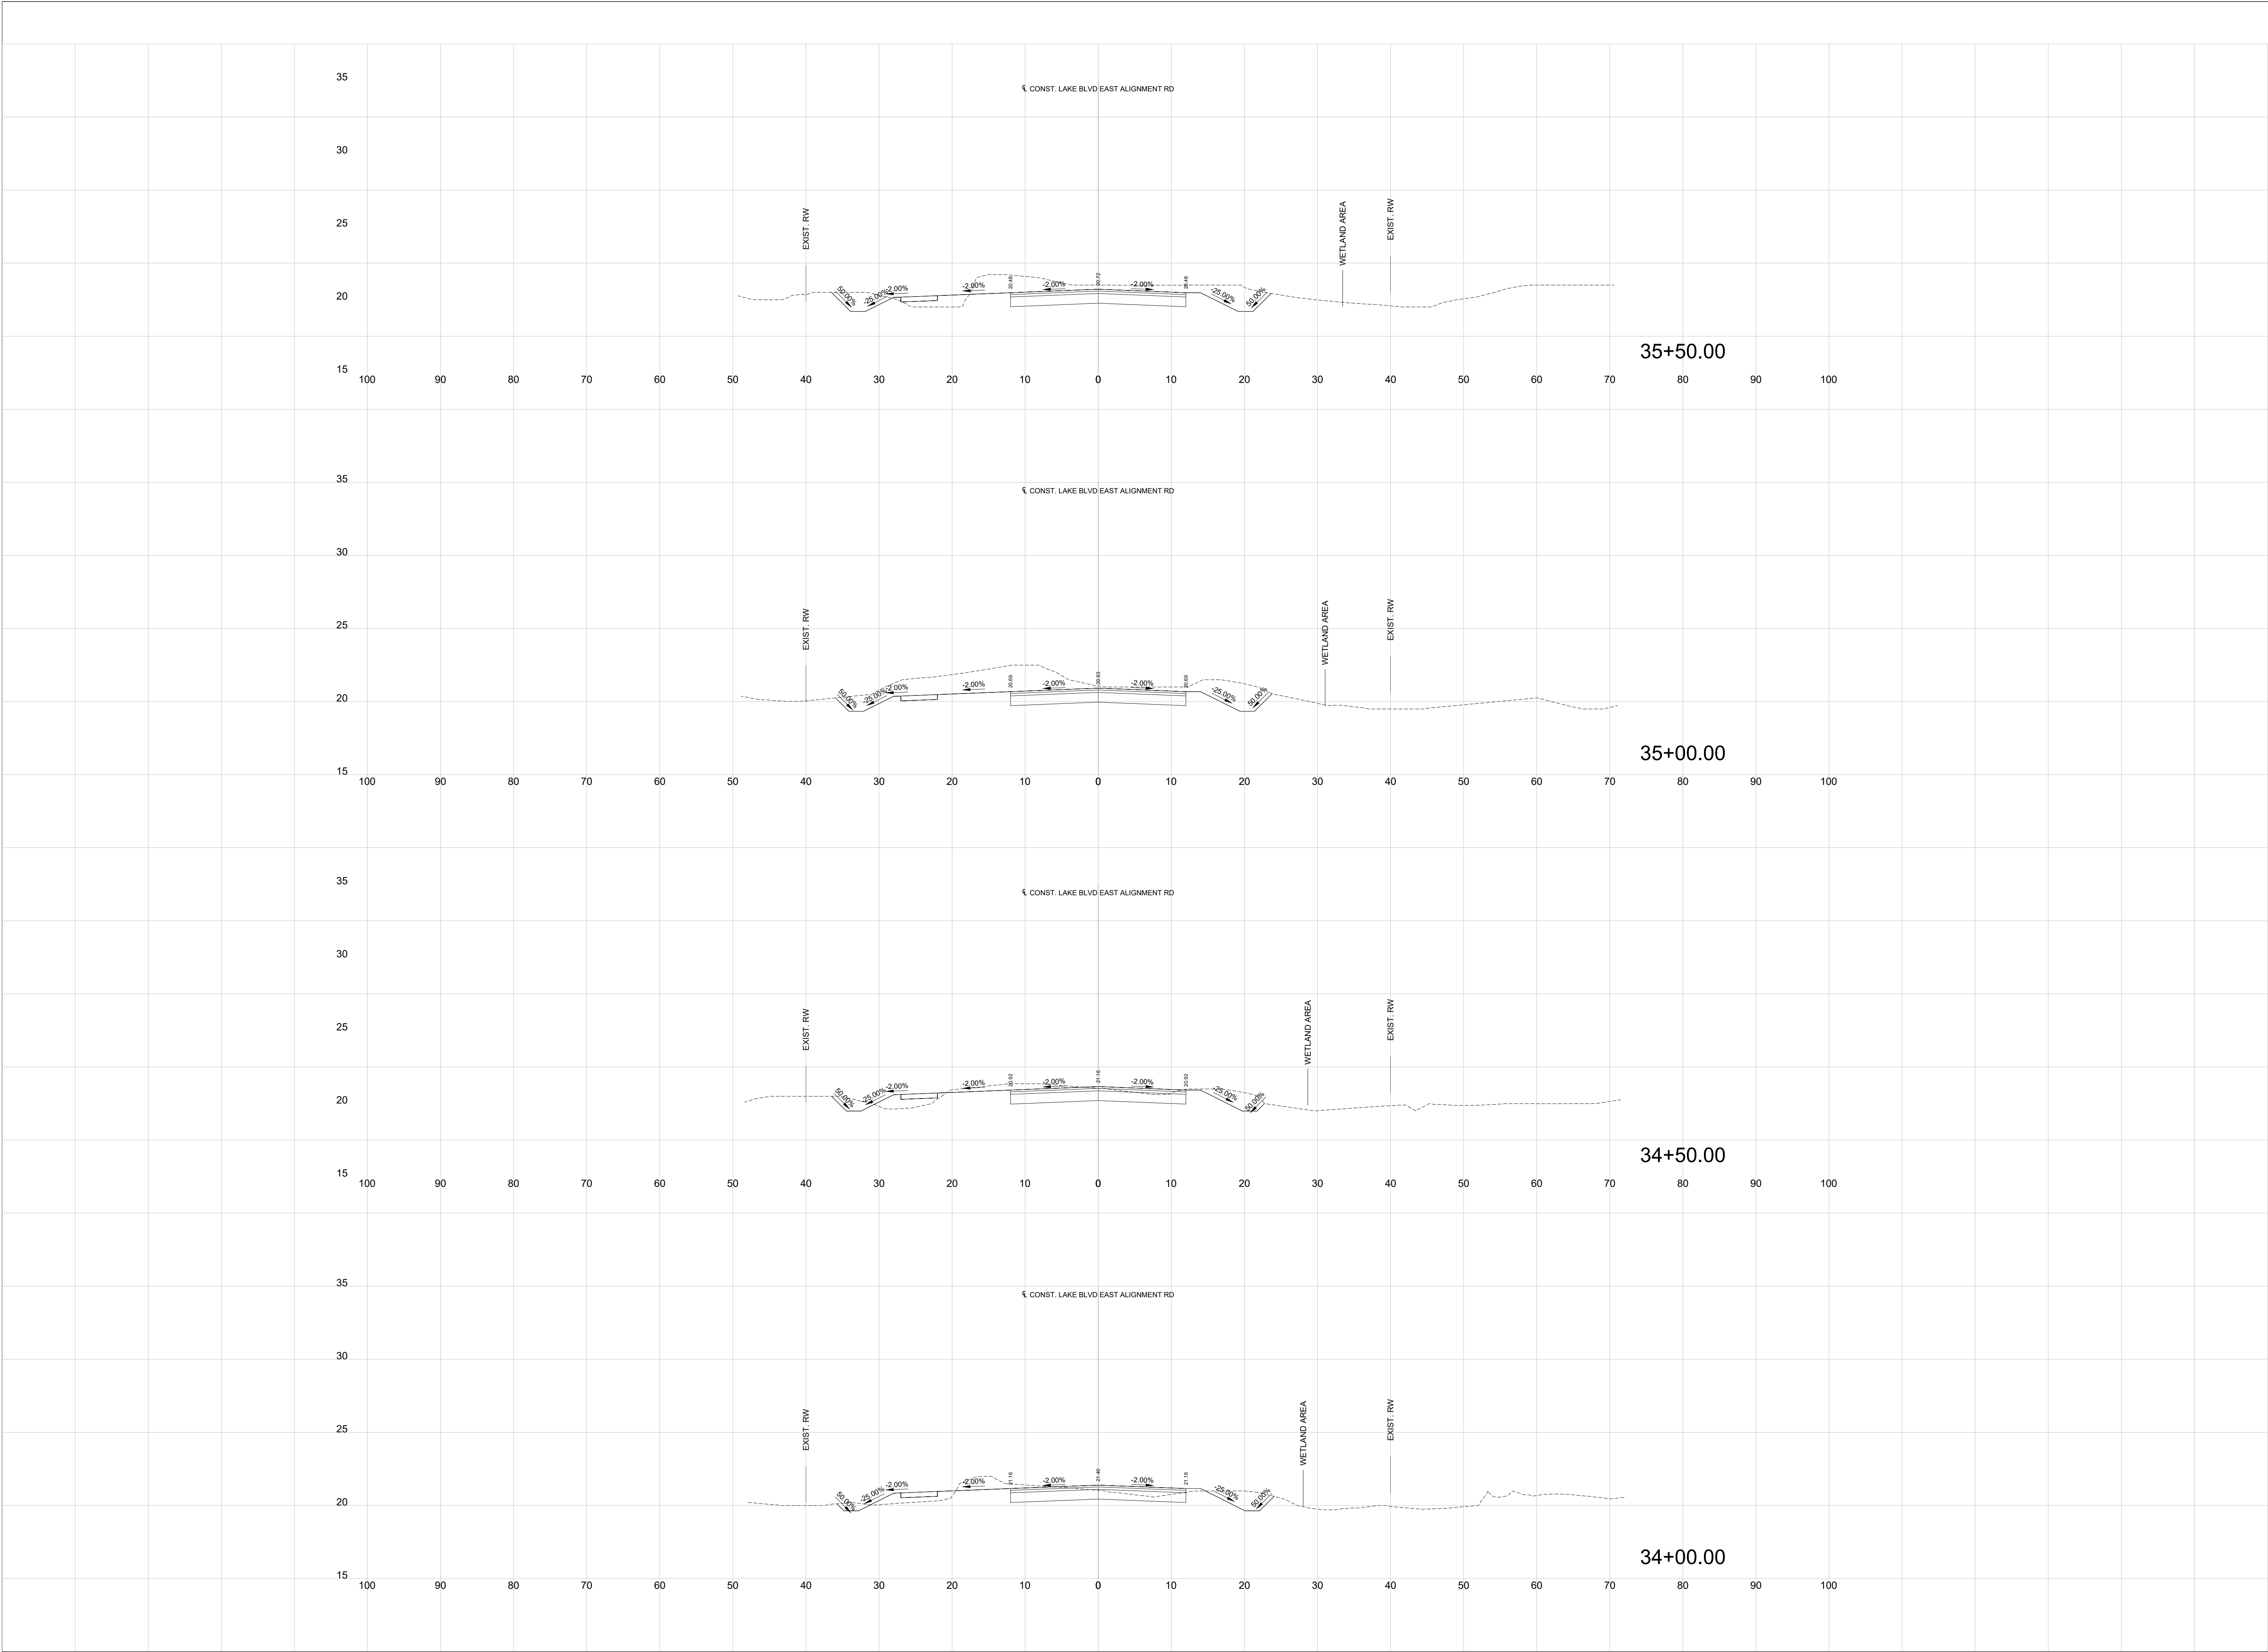

REVISIONS									




SECTION VIEWS

LAKE BLVD EAST
CITY OF KINGSLAND, GA 31548

PREPARED FOR:
CITY OF KINGSLAND

DATE: 06/27/2025
PROJECT NUMBER: 24107
DRAWN BY: SA
CHECKED BY: HR
SCALE: AS NOTED
(FOR 24"x36" PLOT)




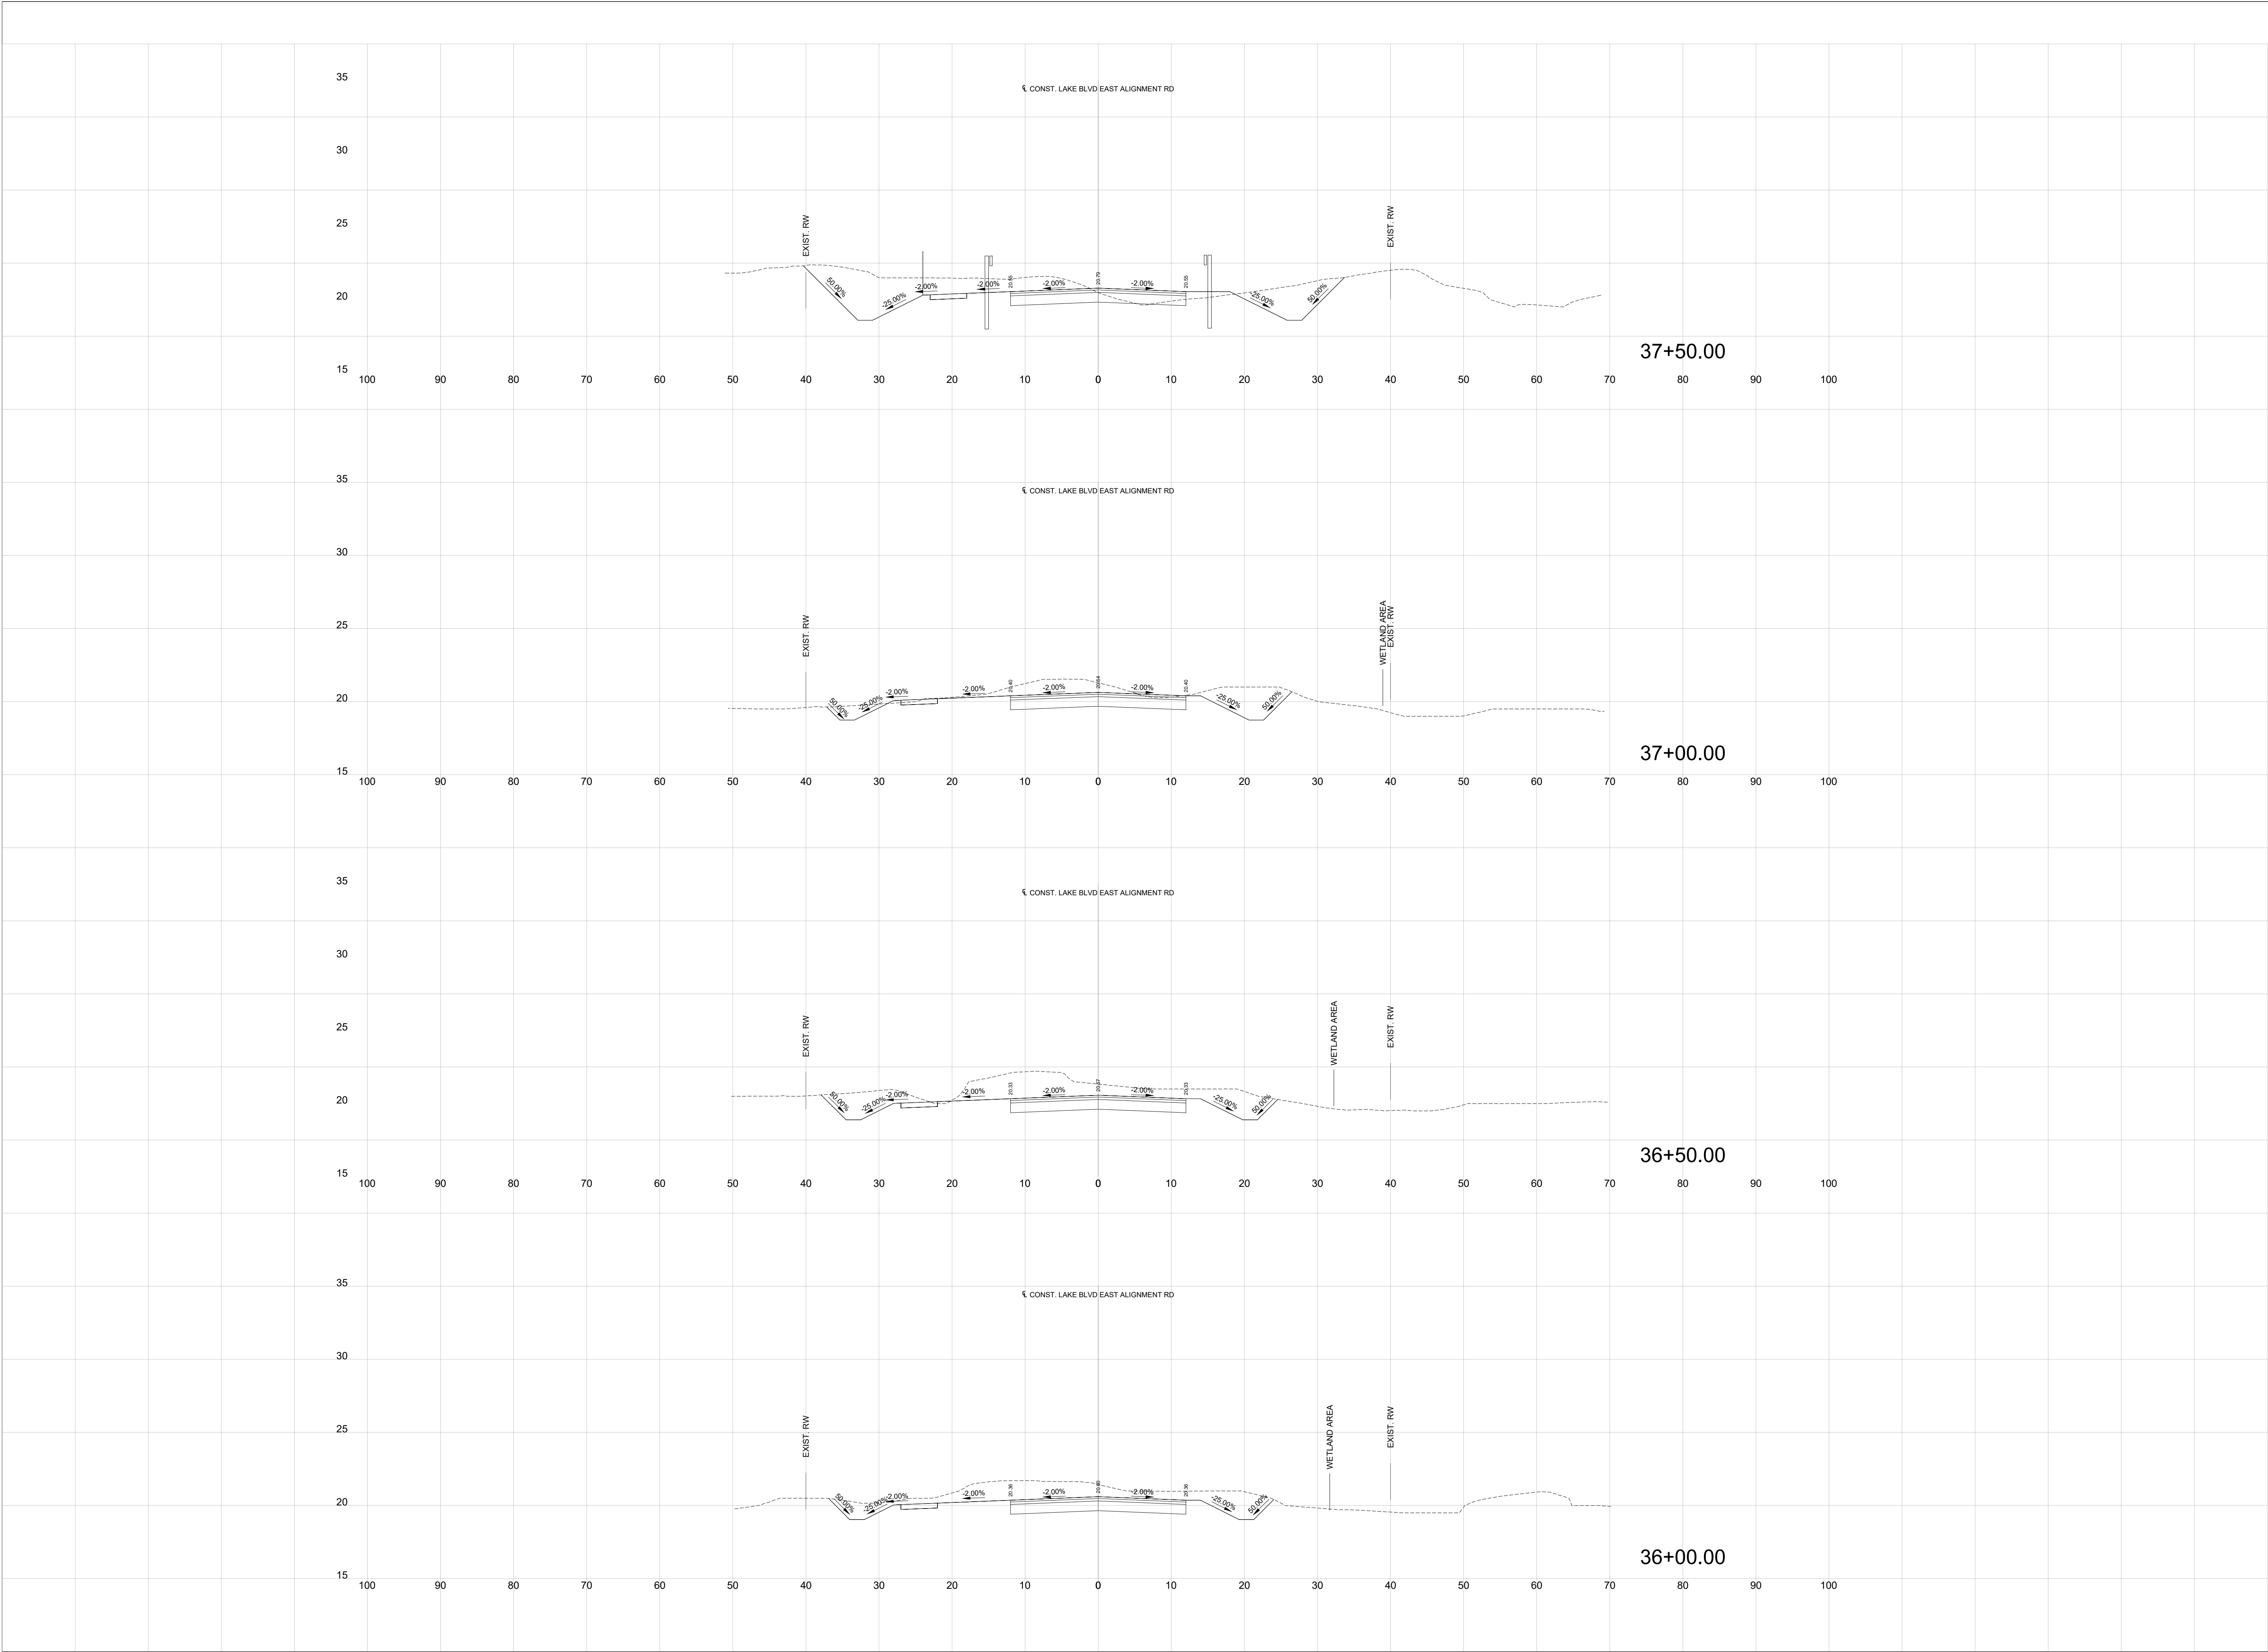


REVISIONS									



SECTION VIEWS
LAKE BLVD EAST
CITY OF KINGSLAND, GA 31548
PREPARED FOR:
CITY OF KINGSLAND

DATE: 06/27/2025
PROJECT NUMBER: 24107
DRAWN BY: SA
CHECKED BY: HR
SCALE: AS NOTED
(FOR 24"x36" PLOT)

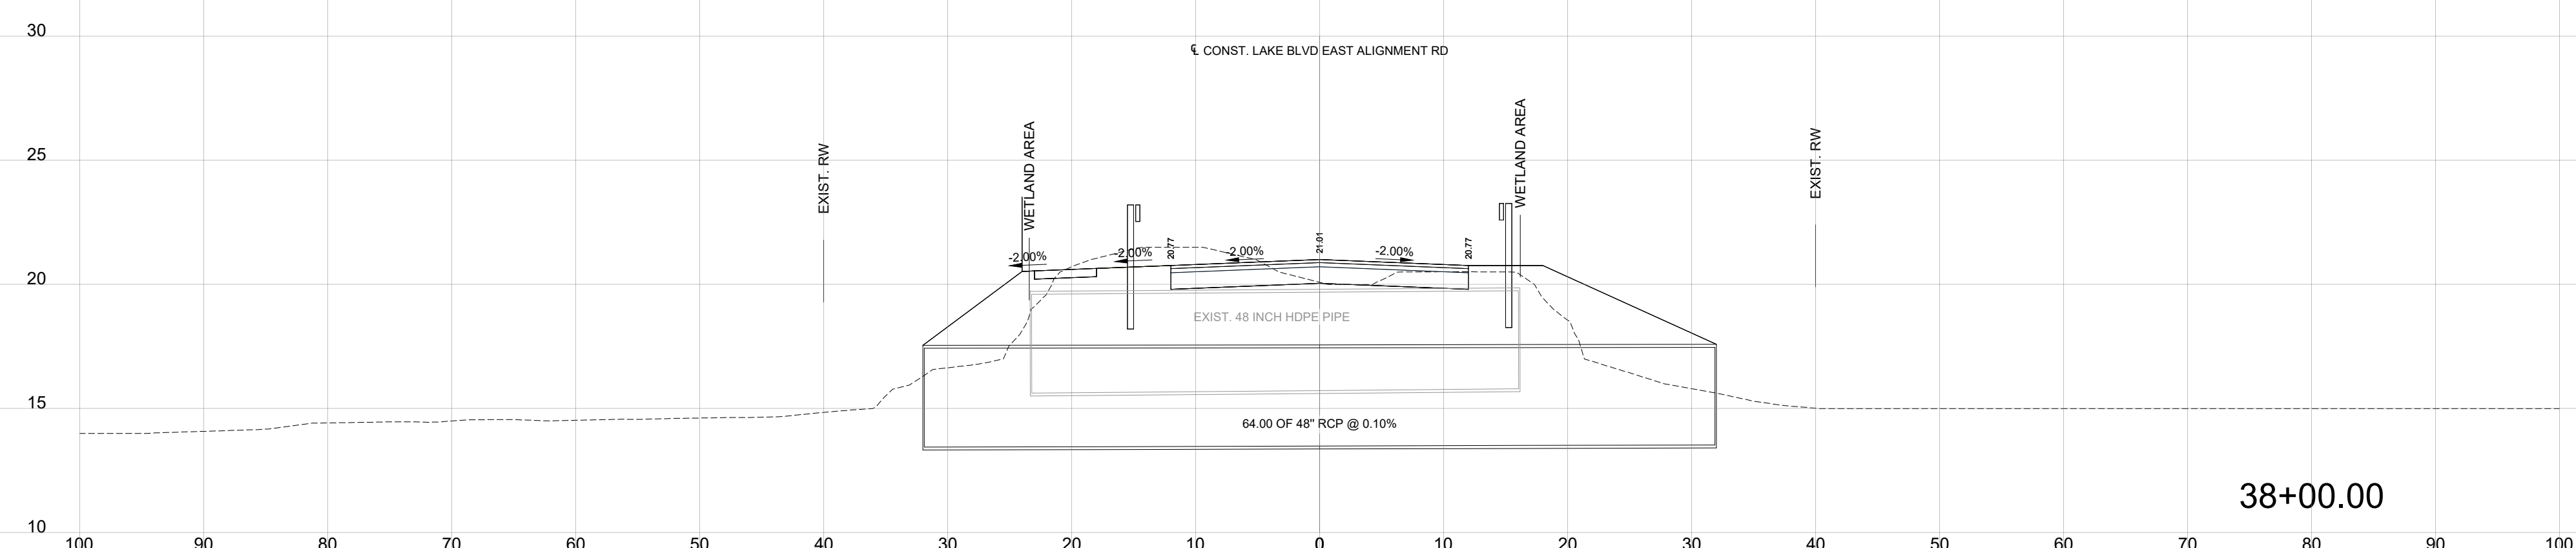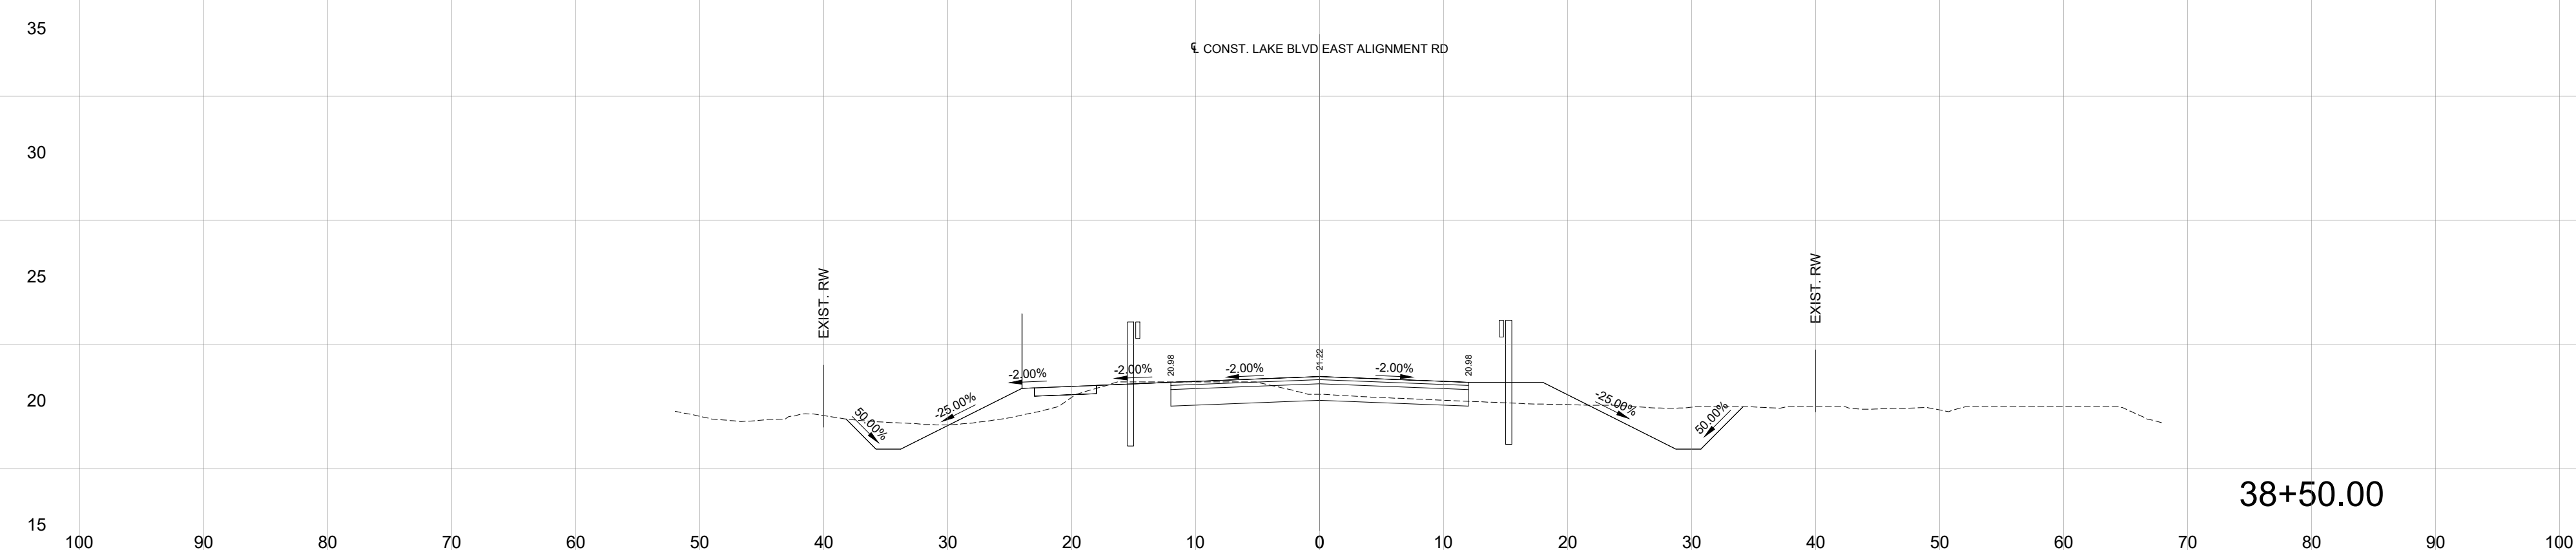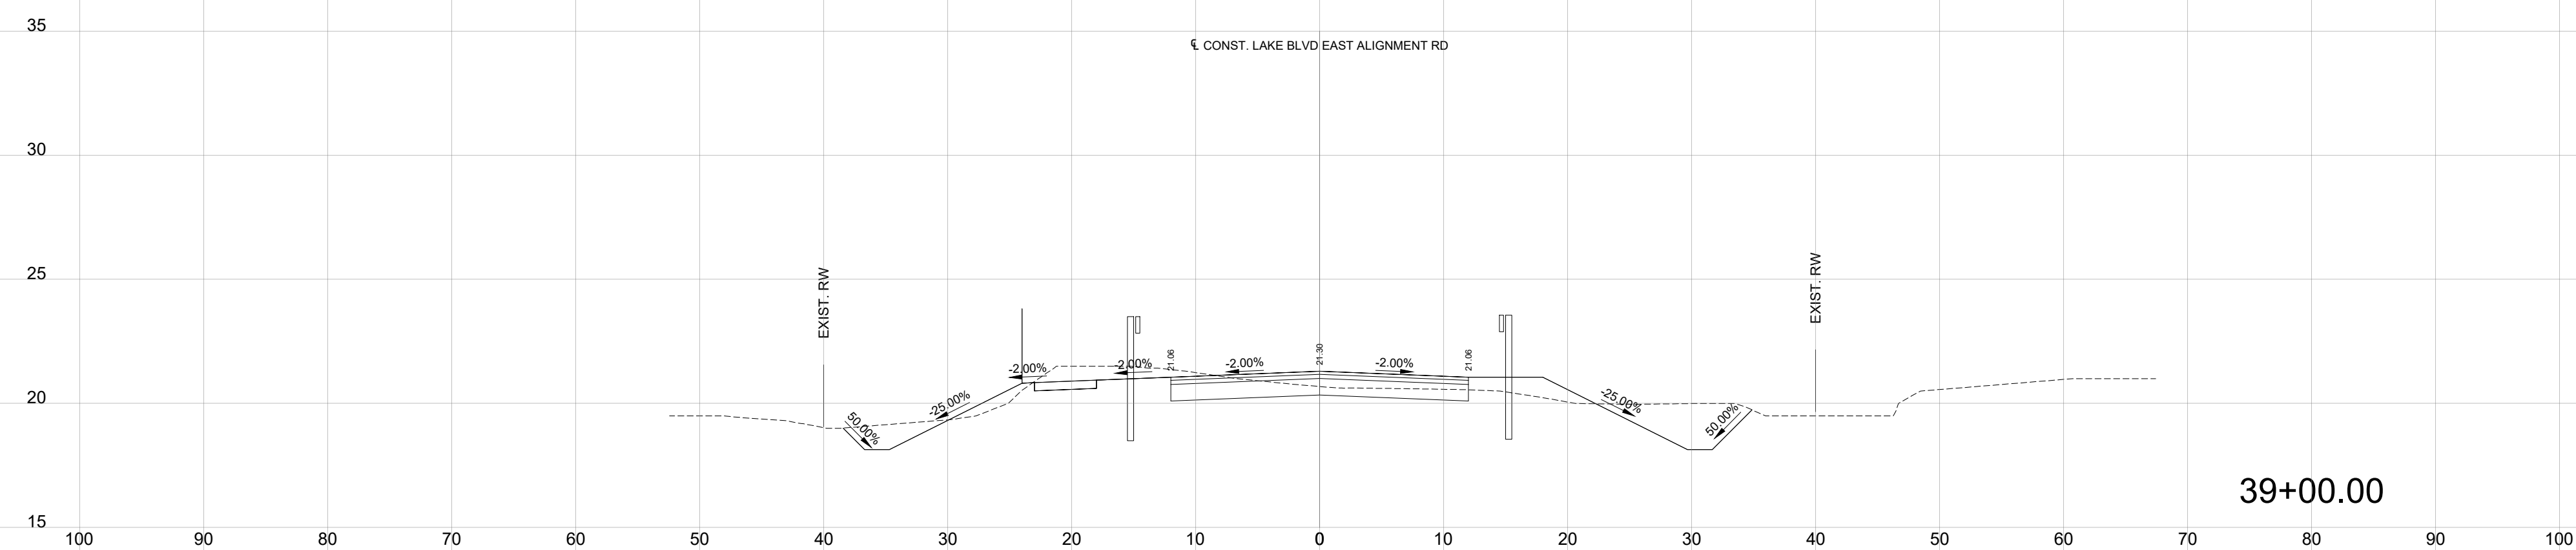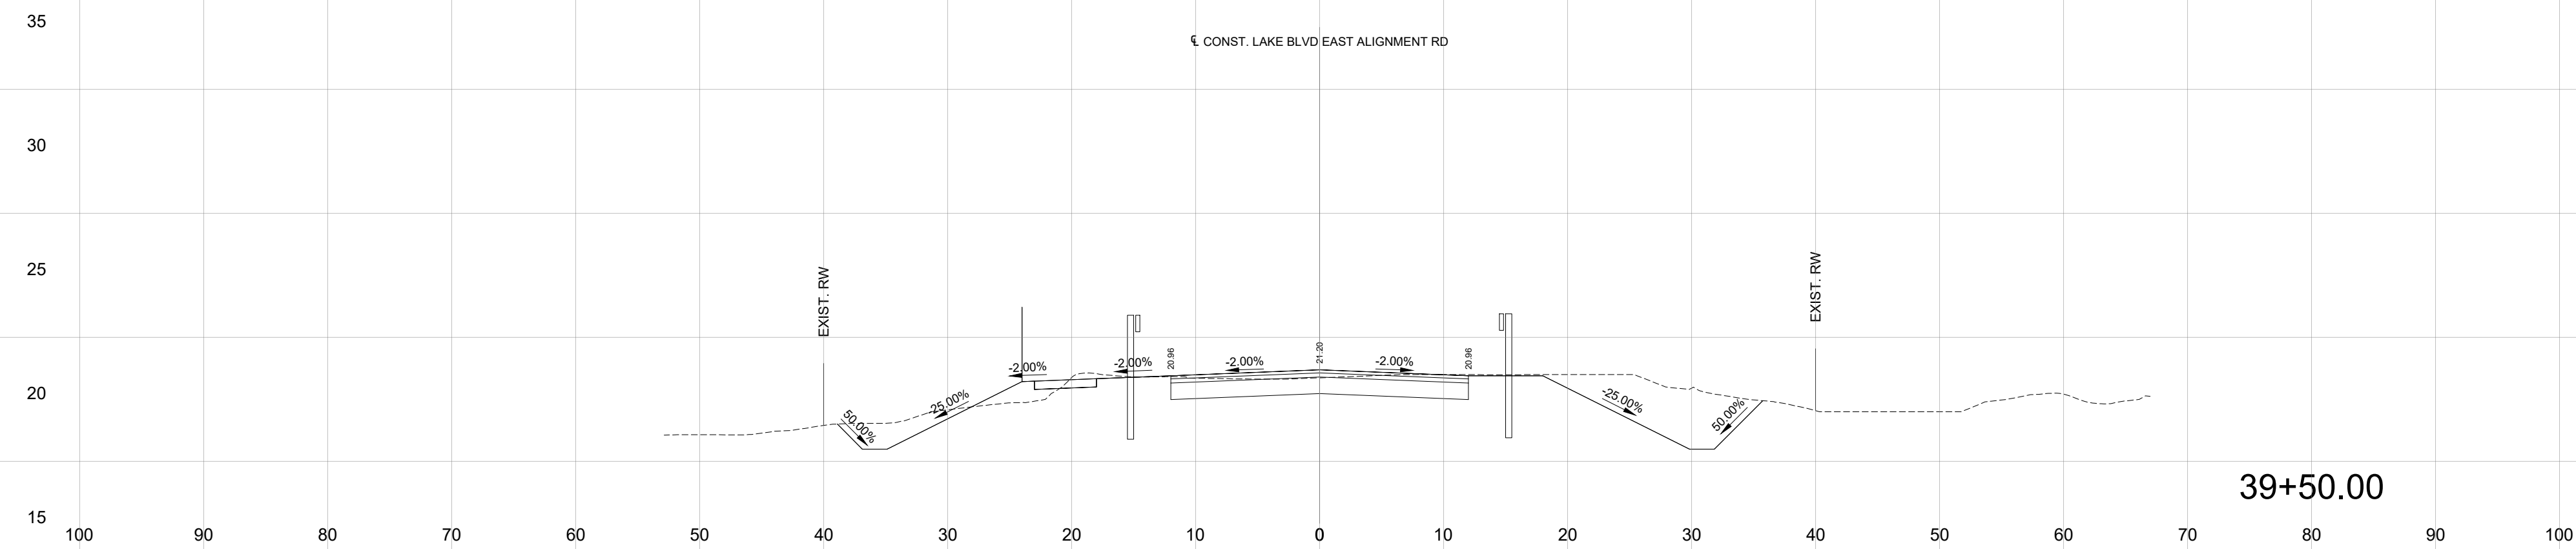

REVISIONS



SECTION VIEWS

LAKE BLVD EAST
CITY OF KINGSLAND, GA 31548

PREPARED FOR:
CITY OF KINGSLAND

DATE: 06/27/2025

PROJECT NUMBER: 24107


DRAWN BY: SA

CHECKED BY: HR

SCALE: AS NOTED
(FOR 24"X36" PLOT)

24

SHEET:

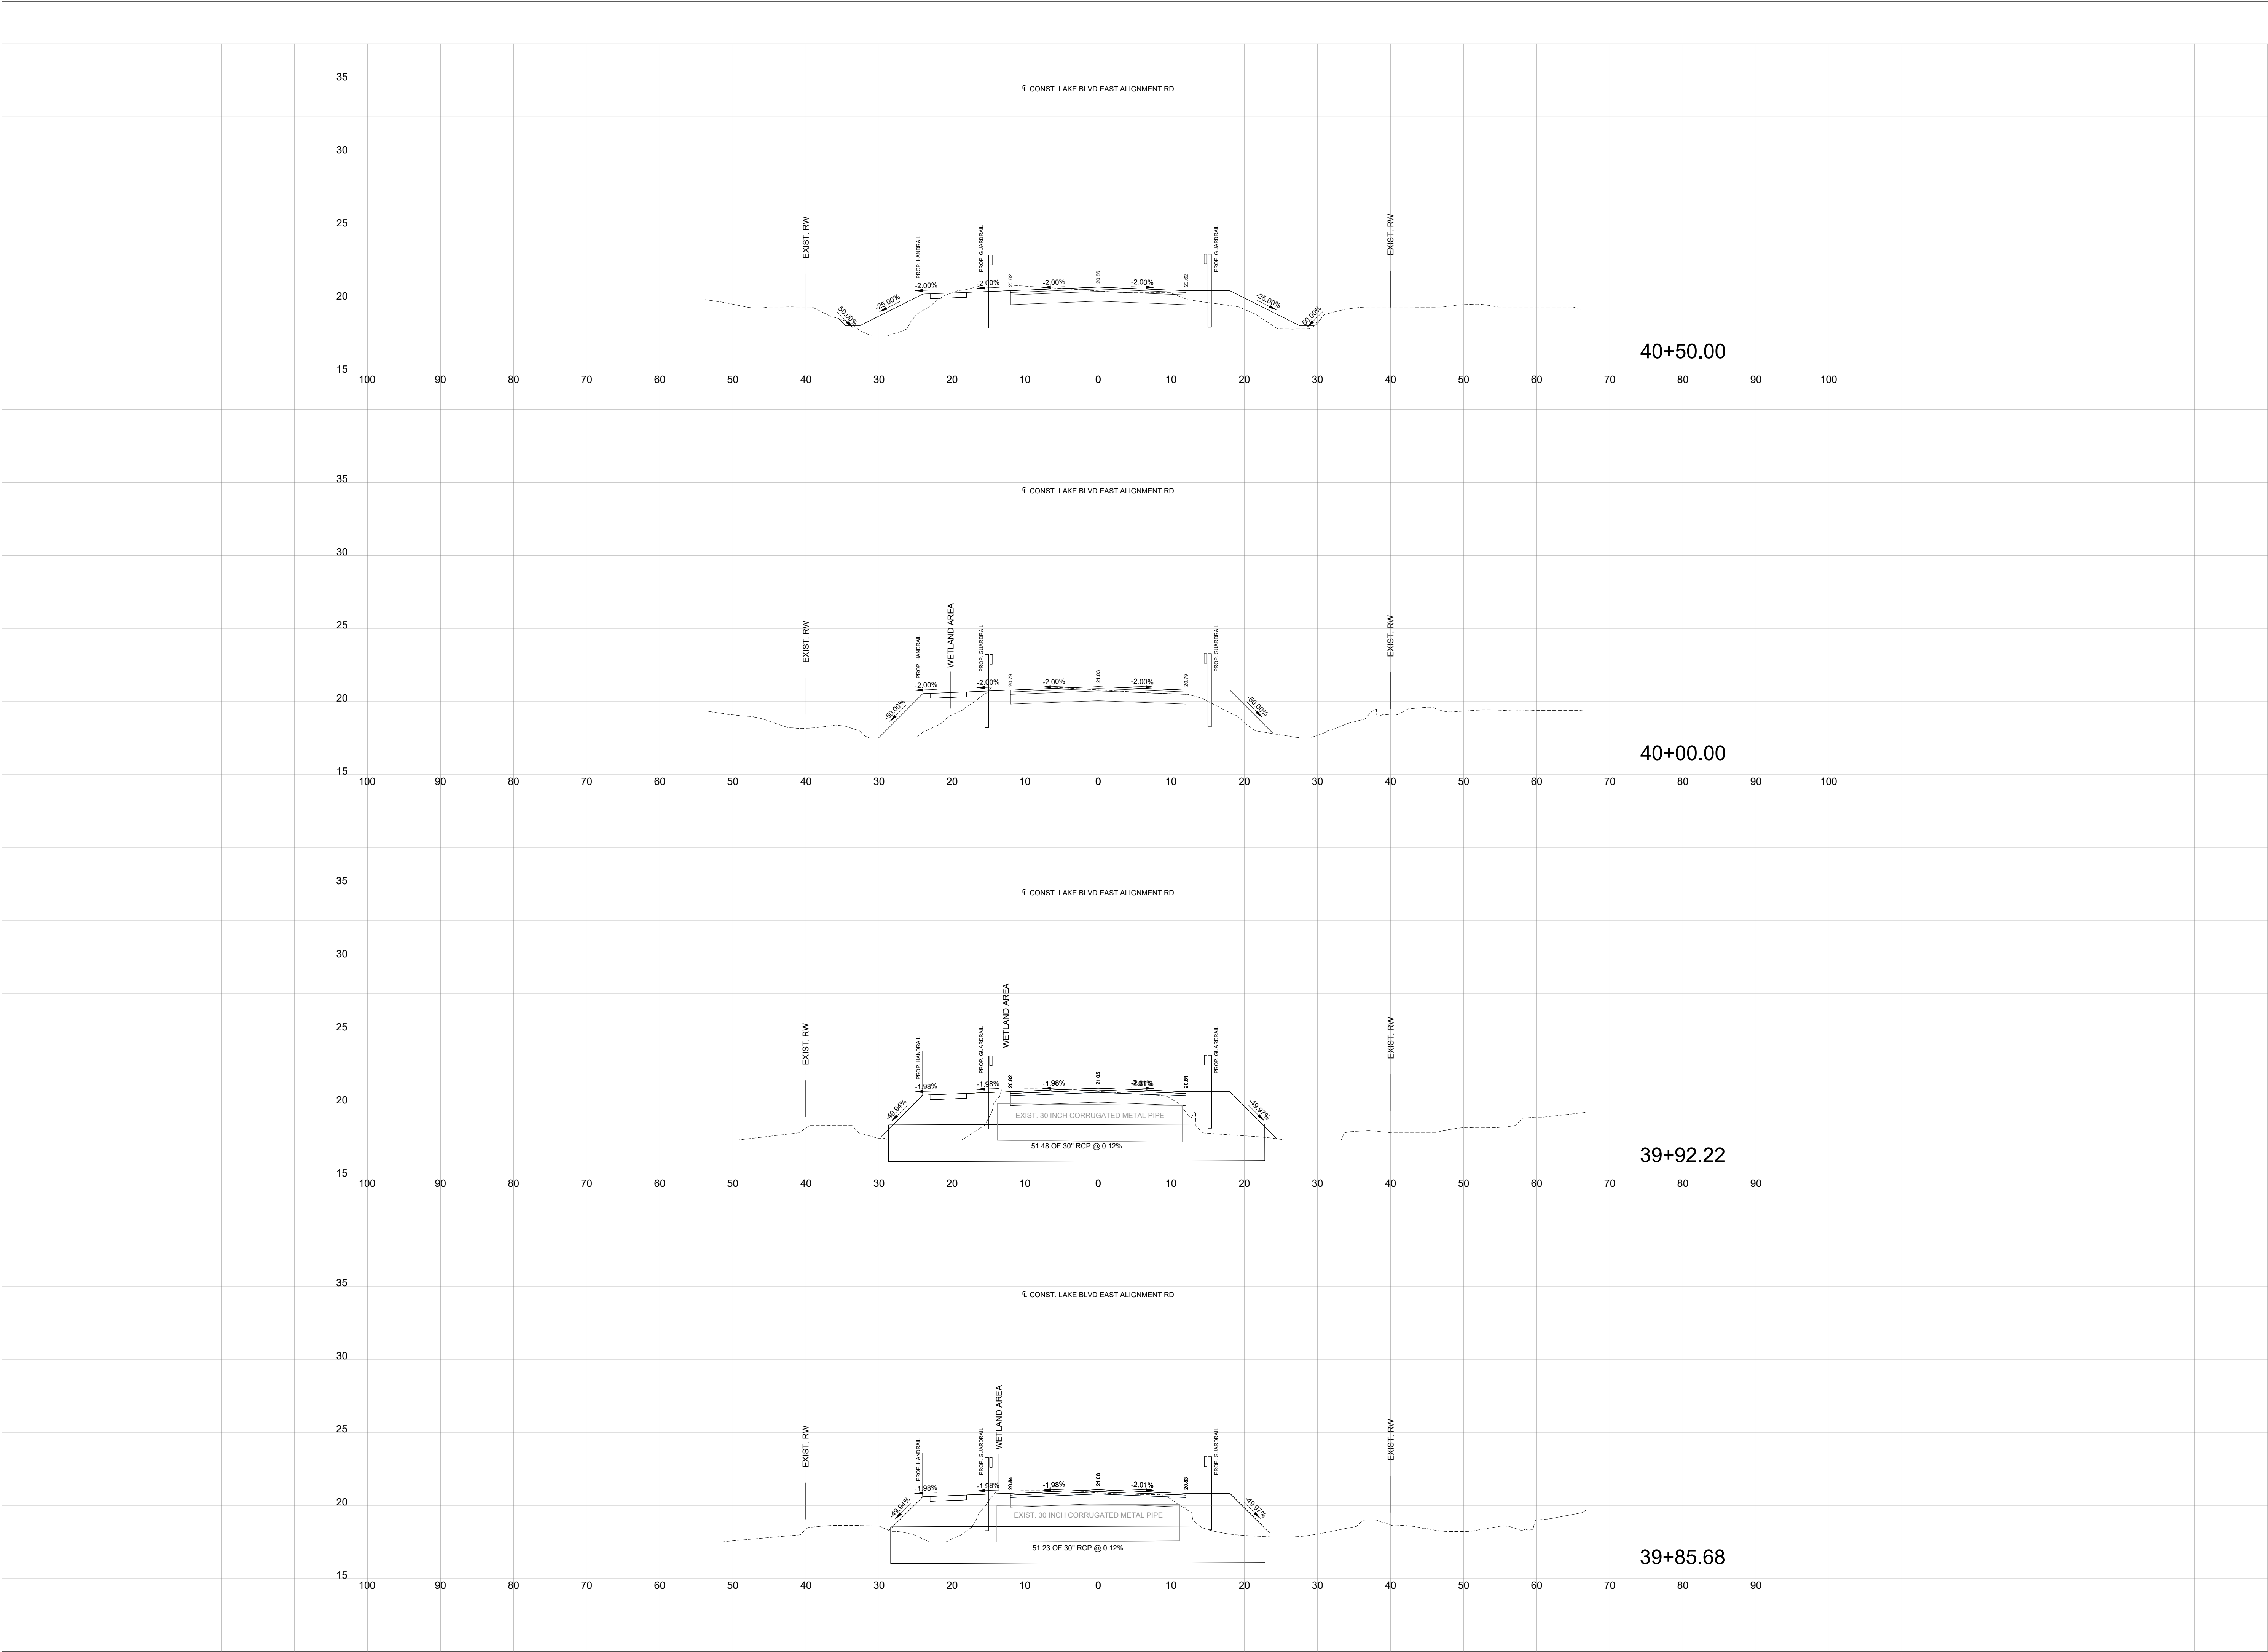

REVISIONS									




SECTION VIEWS

LAKE BLVD EAST
CITY OF KINGSLAND, GA 31548

PREPARED FOR:
CITY OF KINGSLAND

DATE: 06/27/2025
PROJECT NUMBER: 24107
DRAWN BY: SA
CHECKED BY: HR
SCALE: AS NOTED
(FOR 24"x36" PLOT)

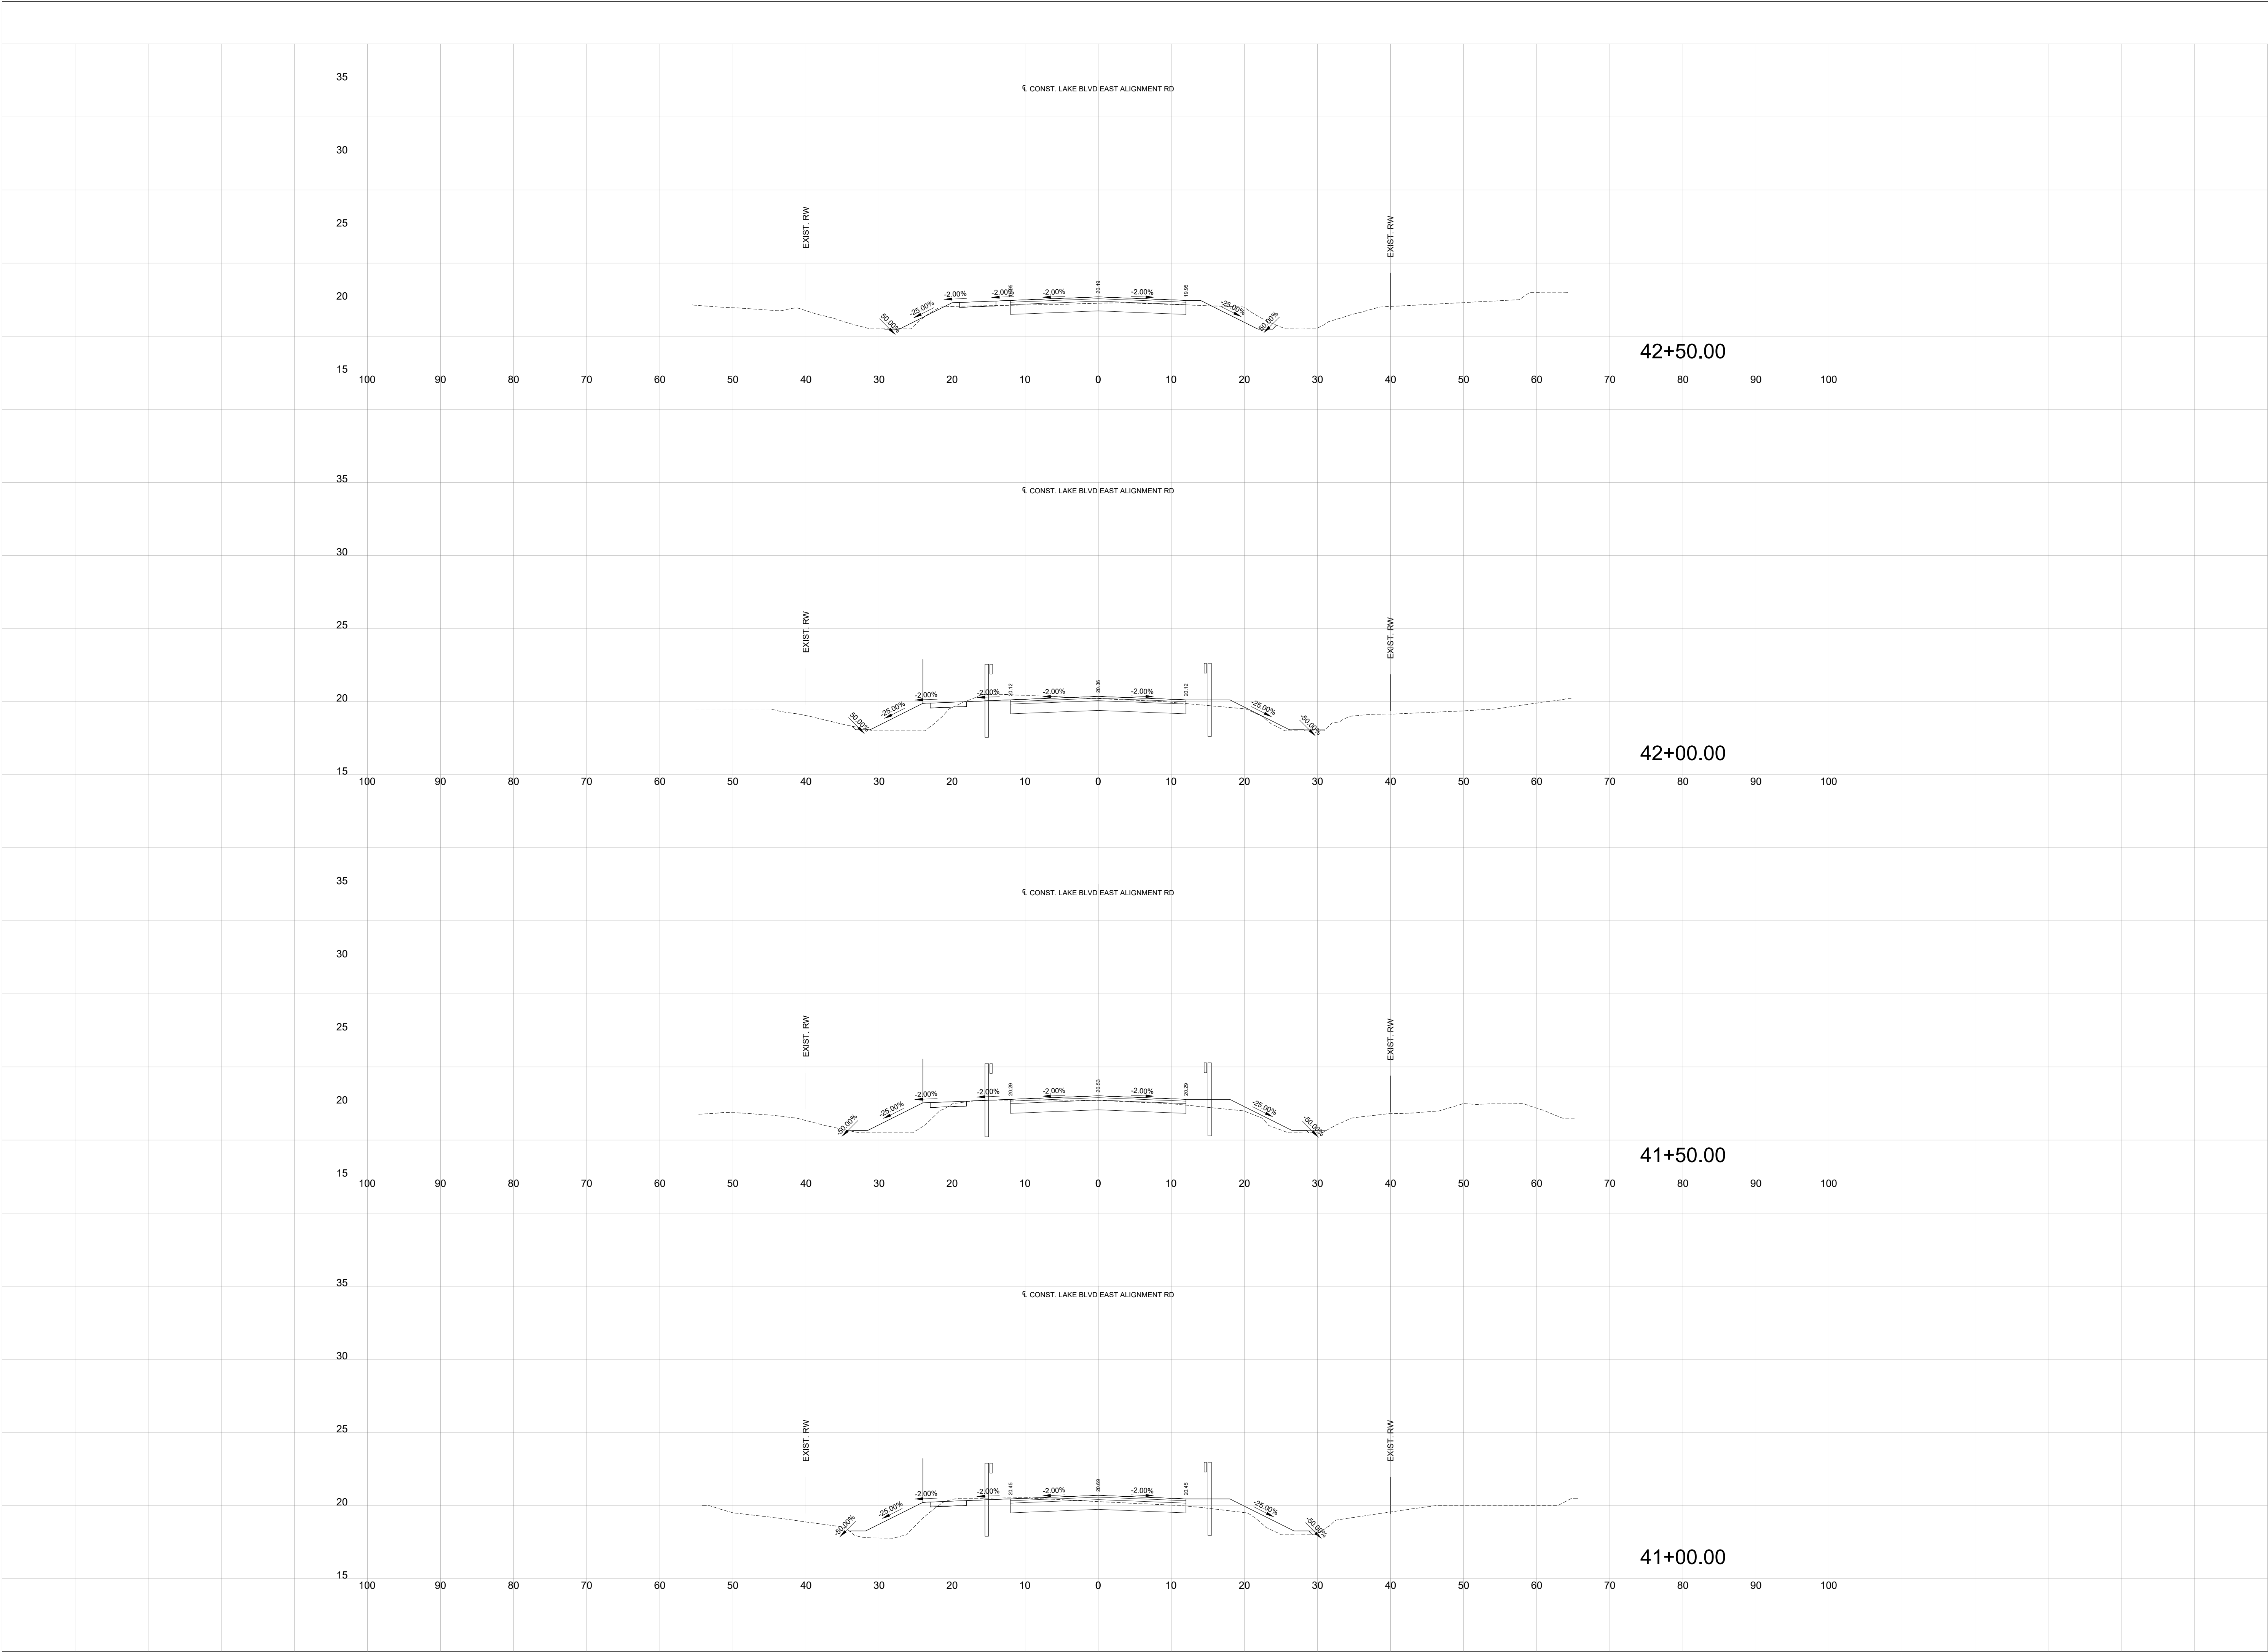

REVISIONS




SECTION VIEWS

LAKE BLVD EAST
CITY OF KINGSLAND, GA 31548

PREPARED FOR:
CITY OF KINGSLAND

DATE: 06/27/2025
PROJECT NUMBER: 24107
DRAWN BY: SA
CHECKED BY: HR
SCALE: AS NOTED
(FOR 24"x36" PLOT)

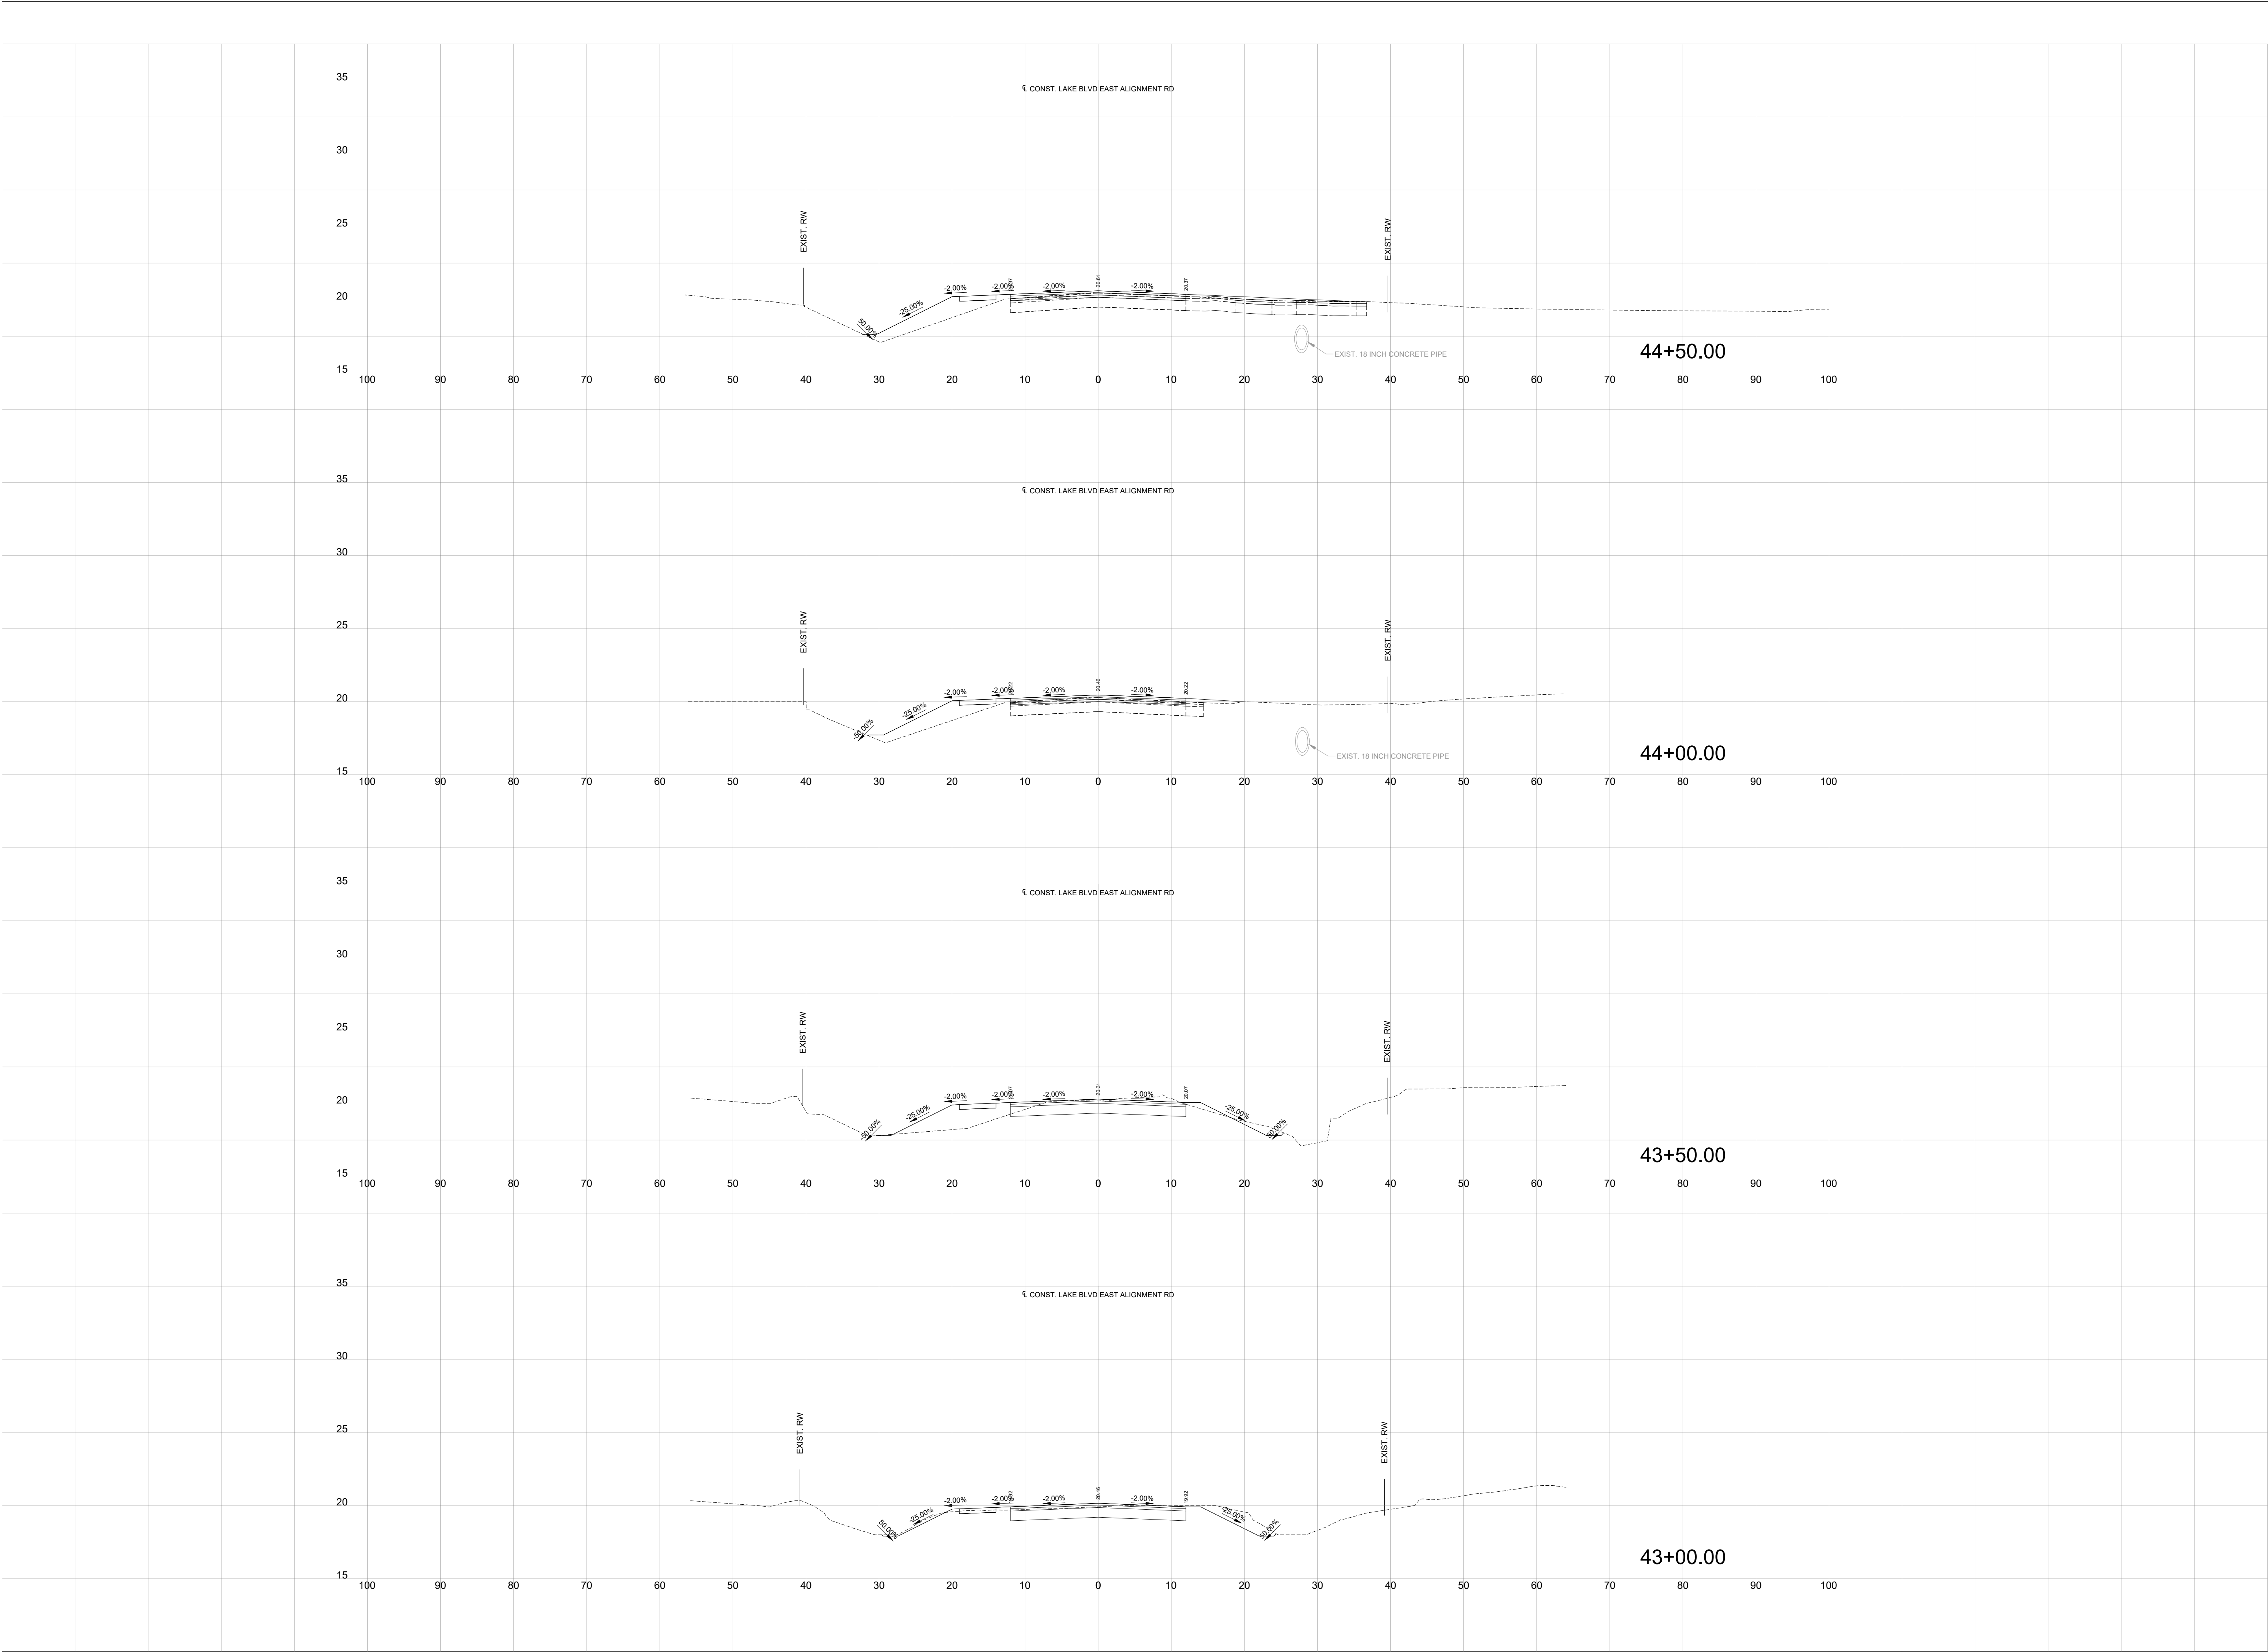

REVISIONS







SECTION VIEWS


LAKE BLVD EAST
CITY OF KINGSLAND, GA 31548

PREPARED FOR:
CITY OF KINGSLAND

DATE: 06/27/2025
PROJECT NUMBER: 24107
DRAWN BY: SA
CHECKED BY: HR
SCALE: AS NOTED
(FOR 24"x36" PLOT)

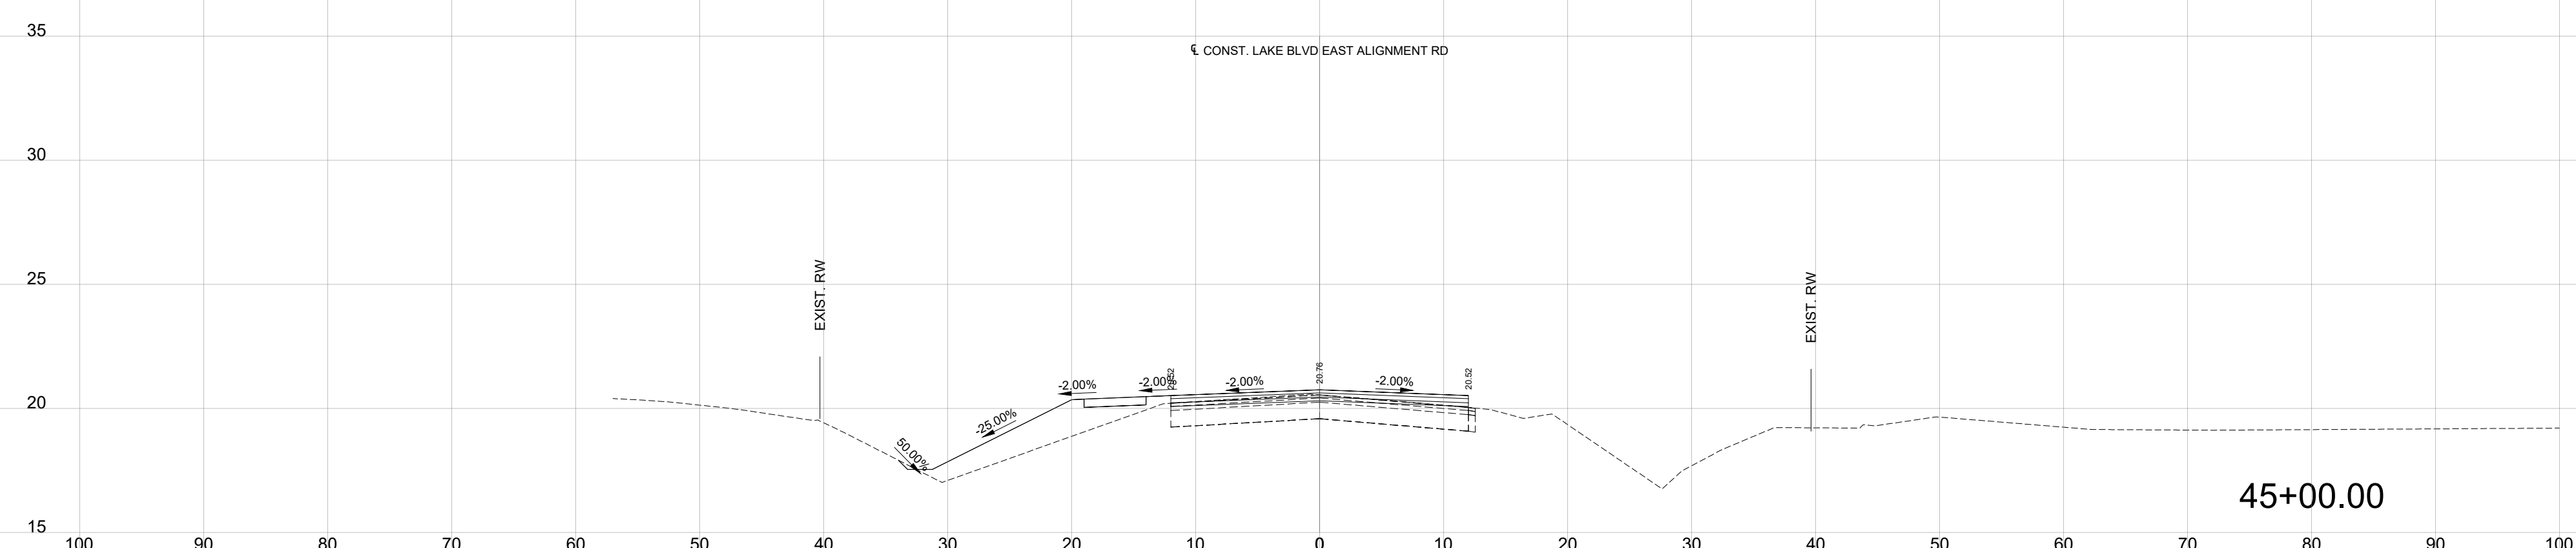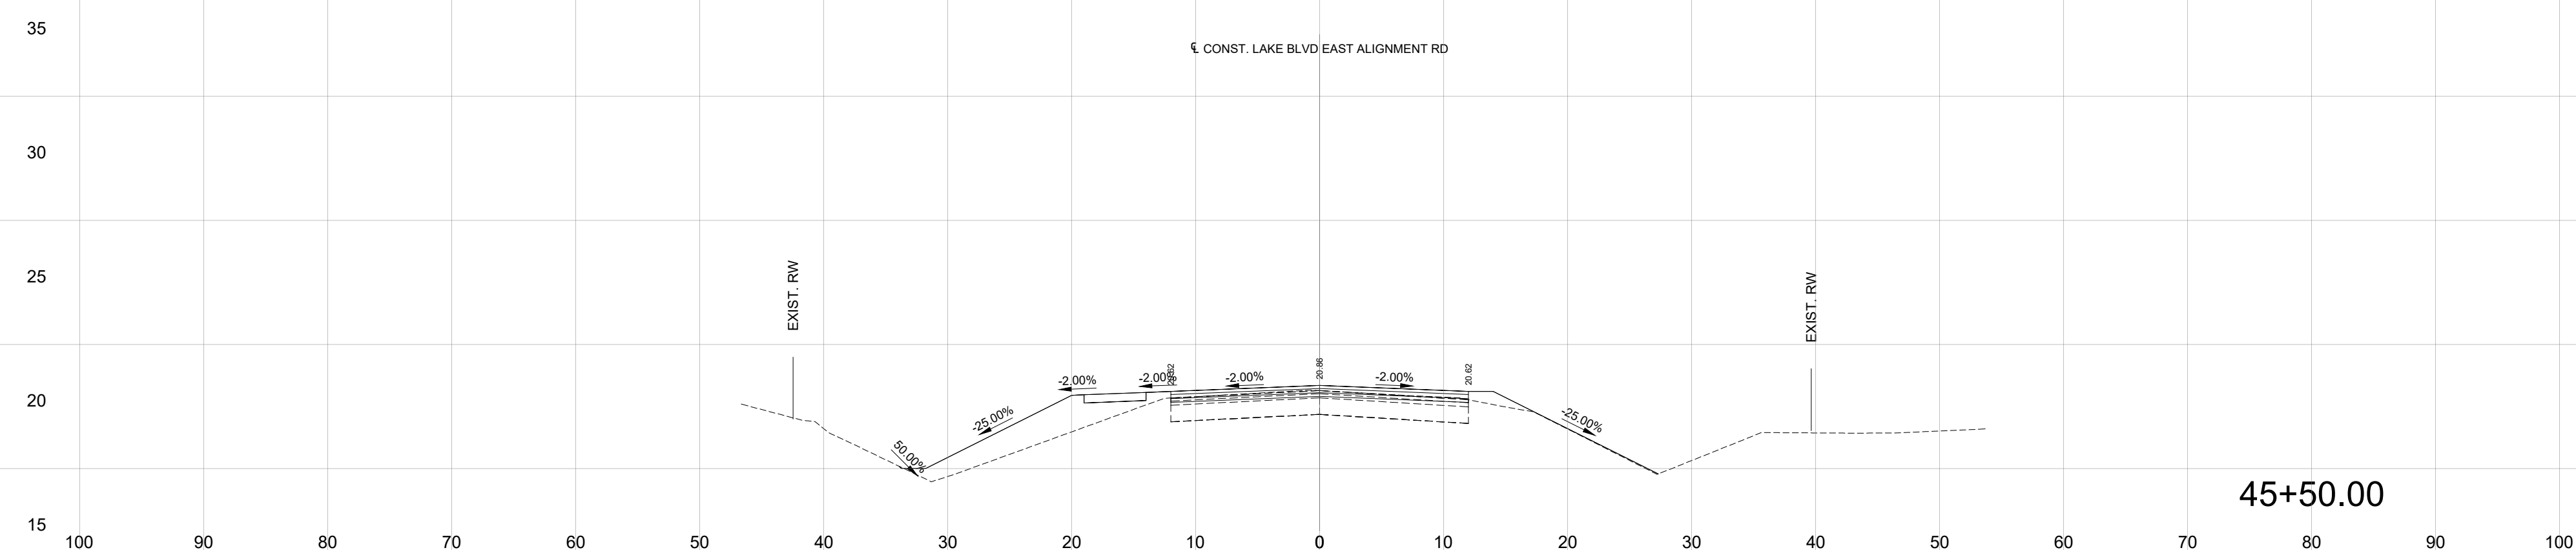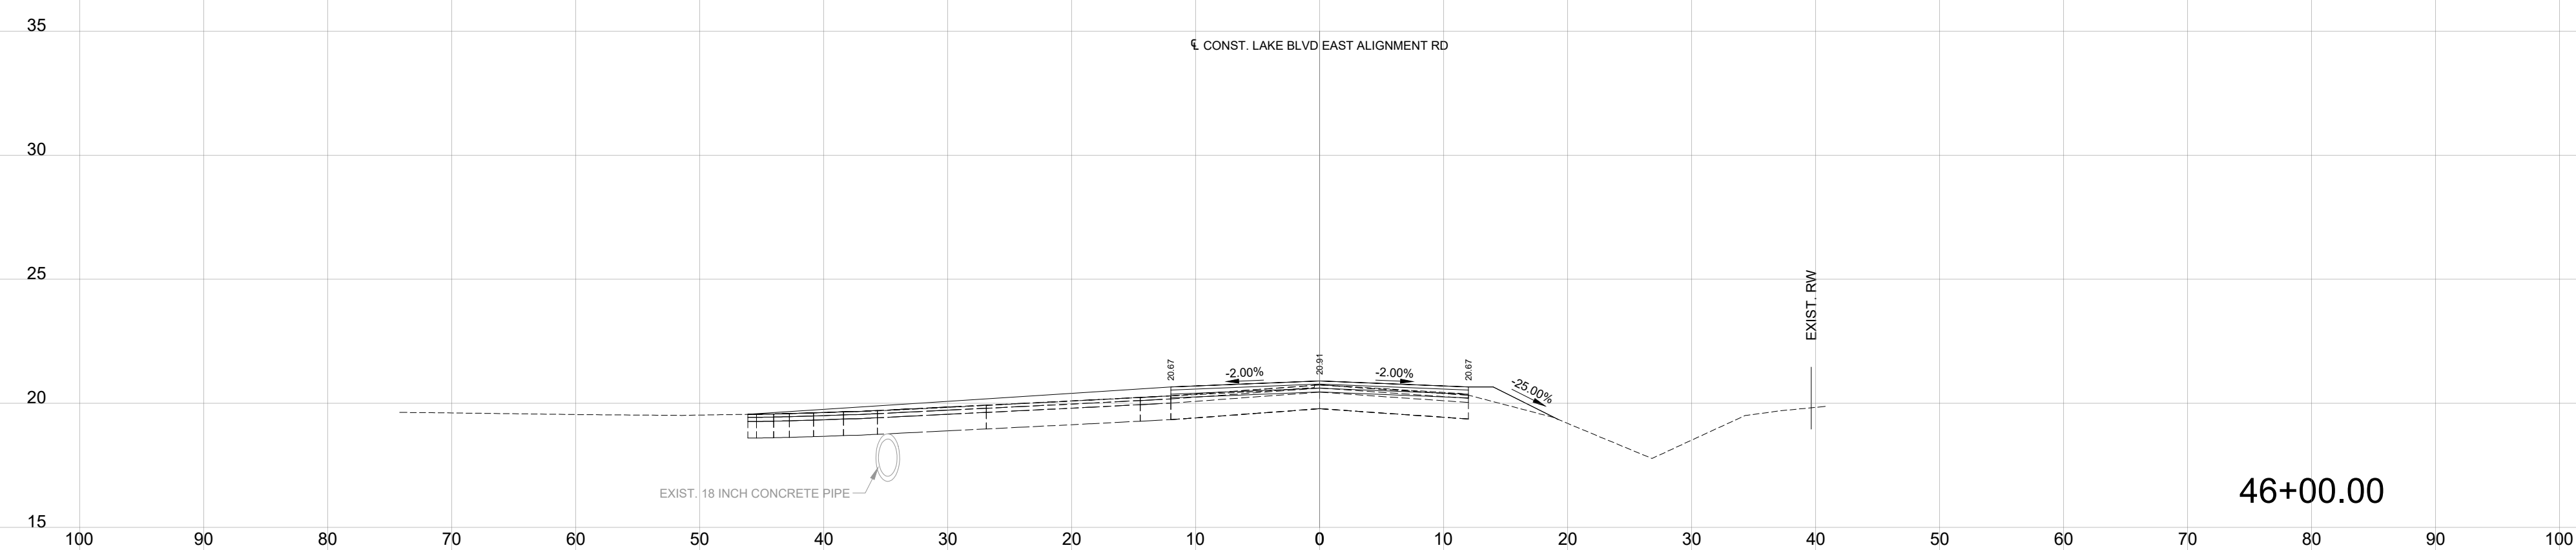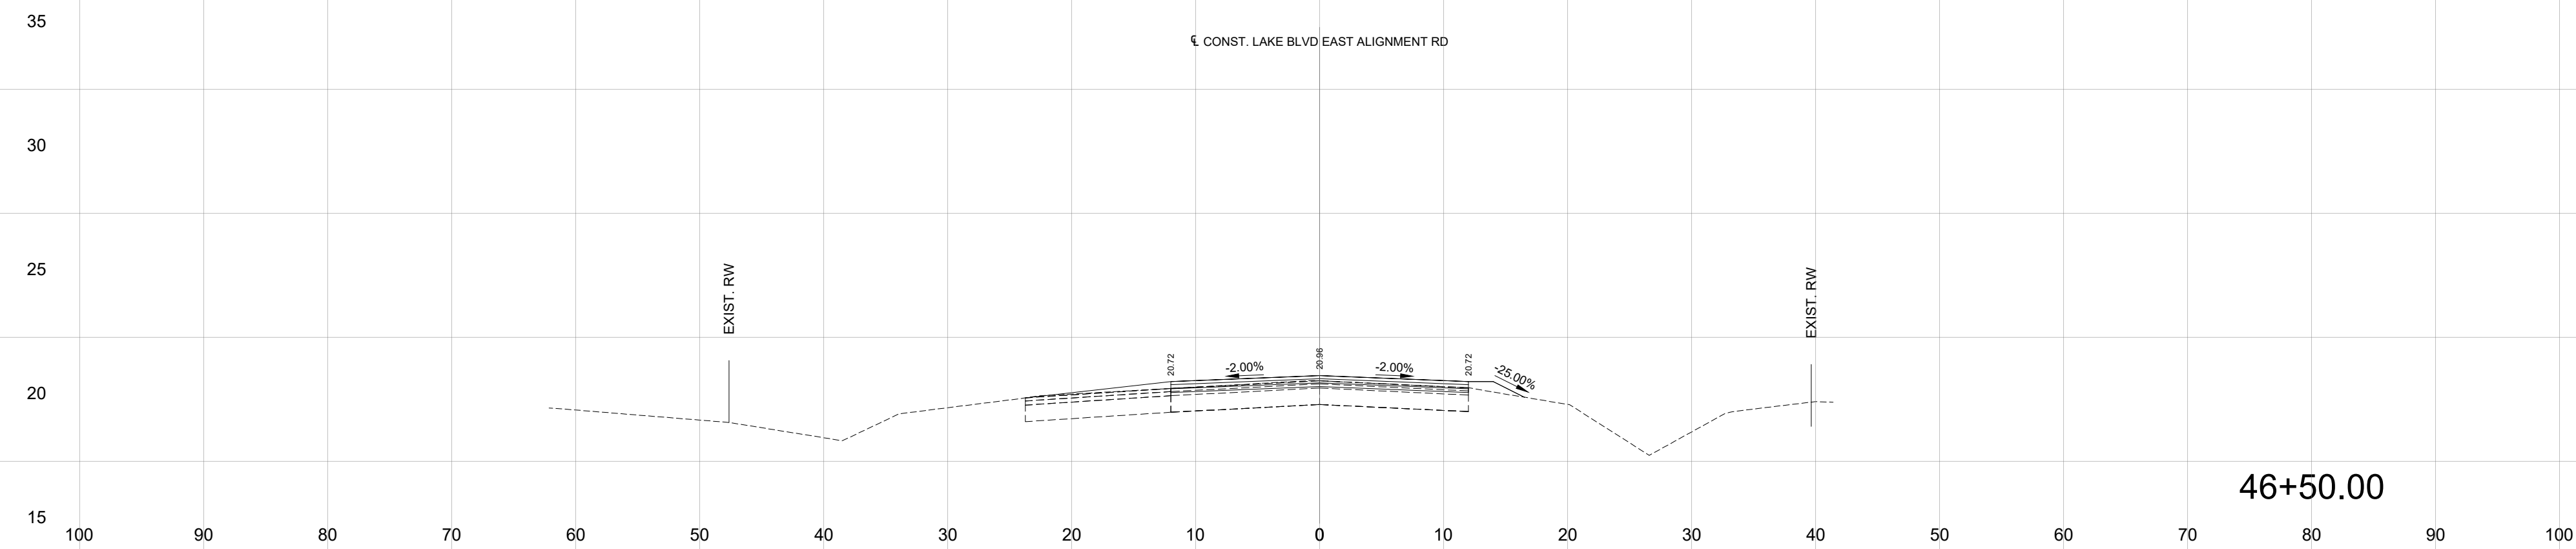

REVISIONS

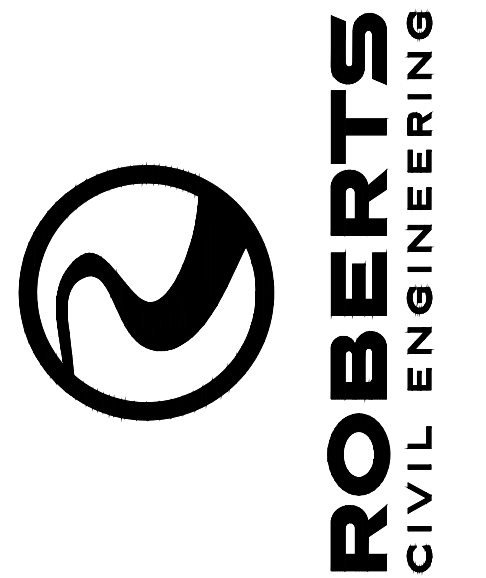

SECTION VIEWS

LAKE BLVD EAST
CITY OF KINGSLAND, GA 31548

PREPARED FOR:
CITY OF KINGSLAND

DATE: 06/27/2025

PROJECT NUMBER: 24107


DRAWN BY: SA

CHECKED BY: HR

SCALE: AS NOTED
(FOR 24"X36" PLOT)

28

SHEET:

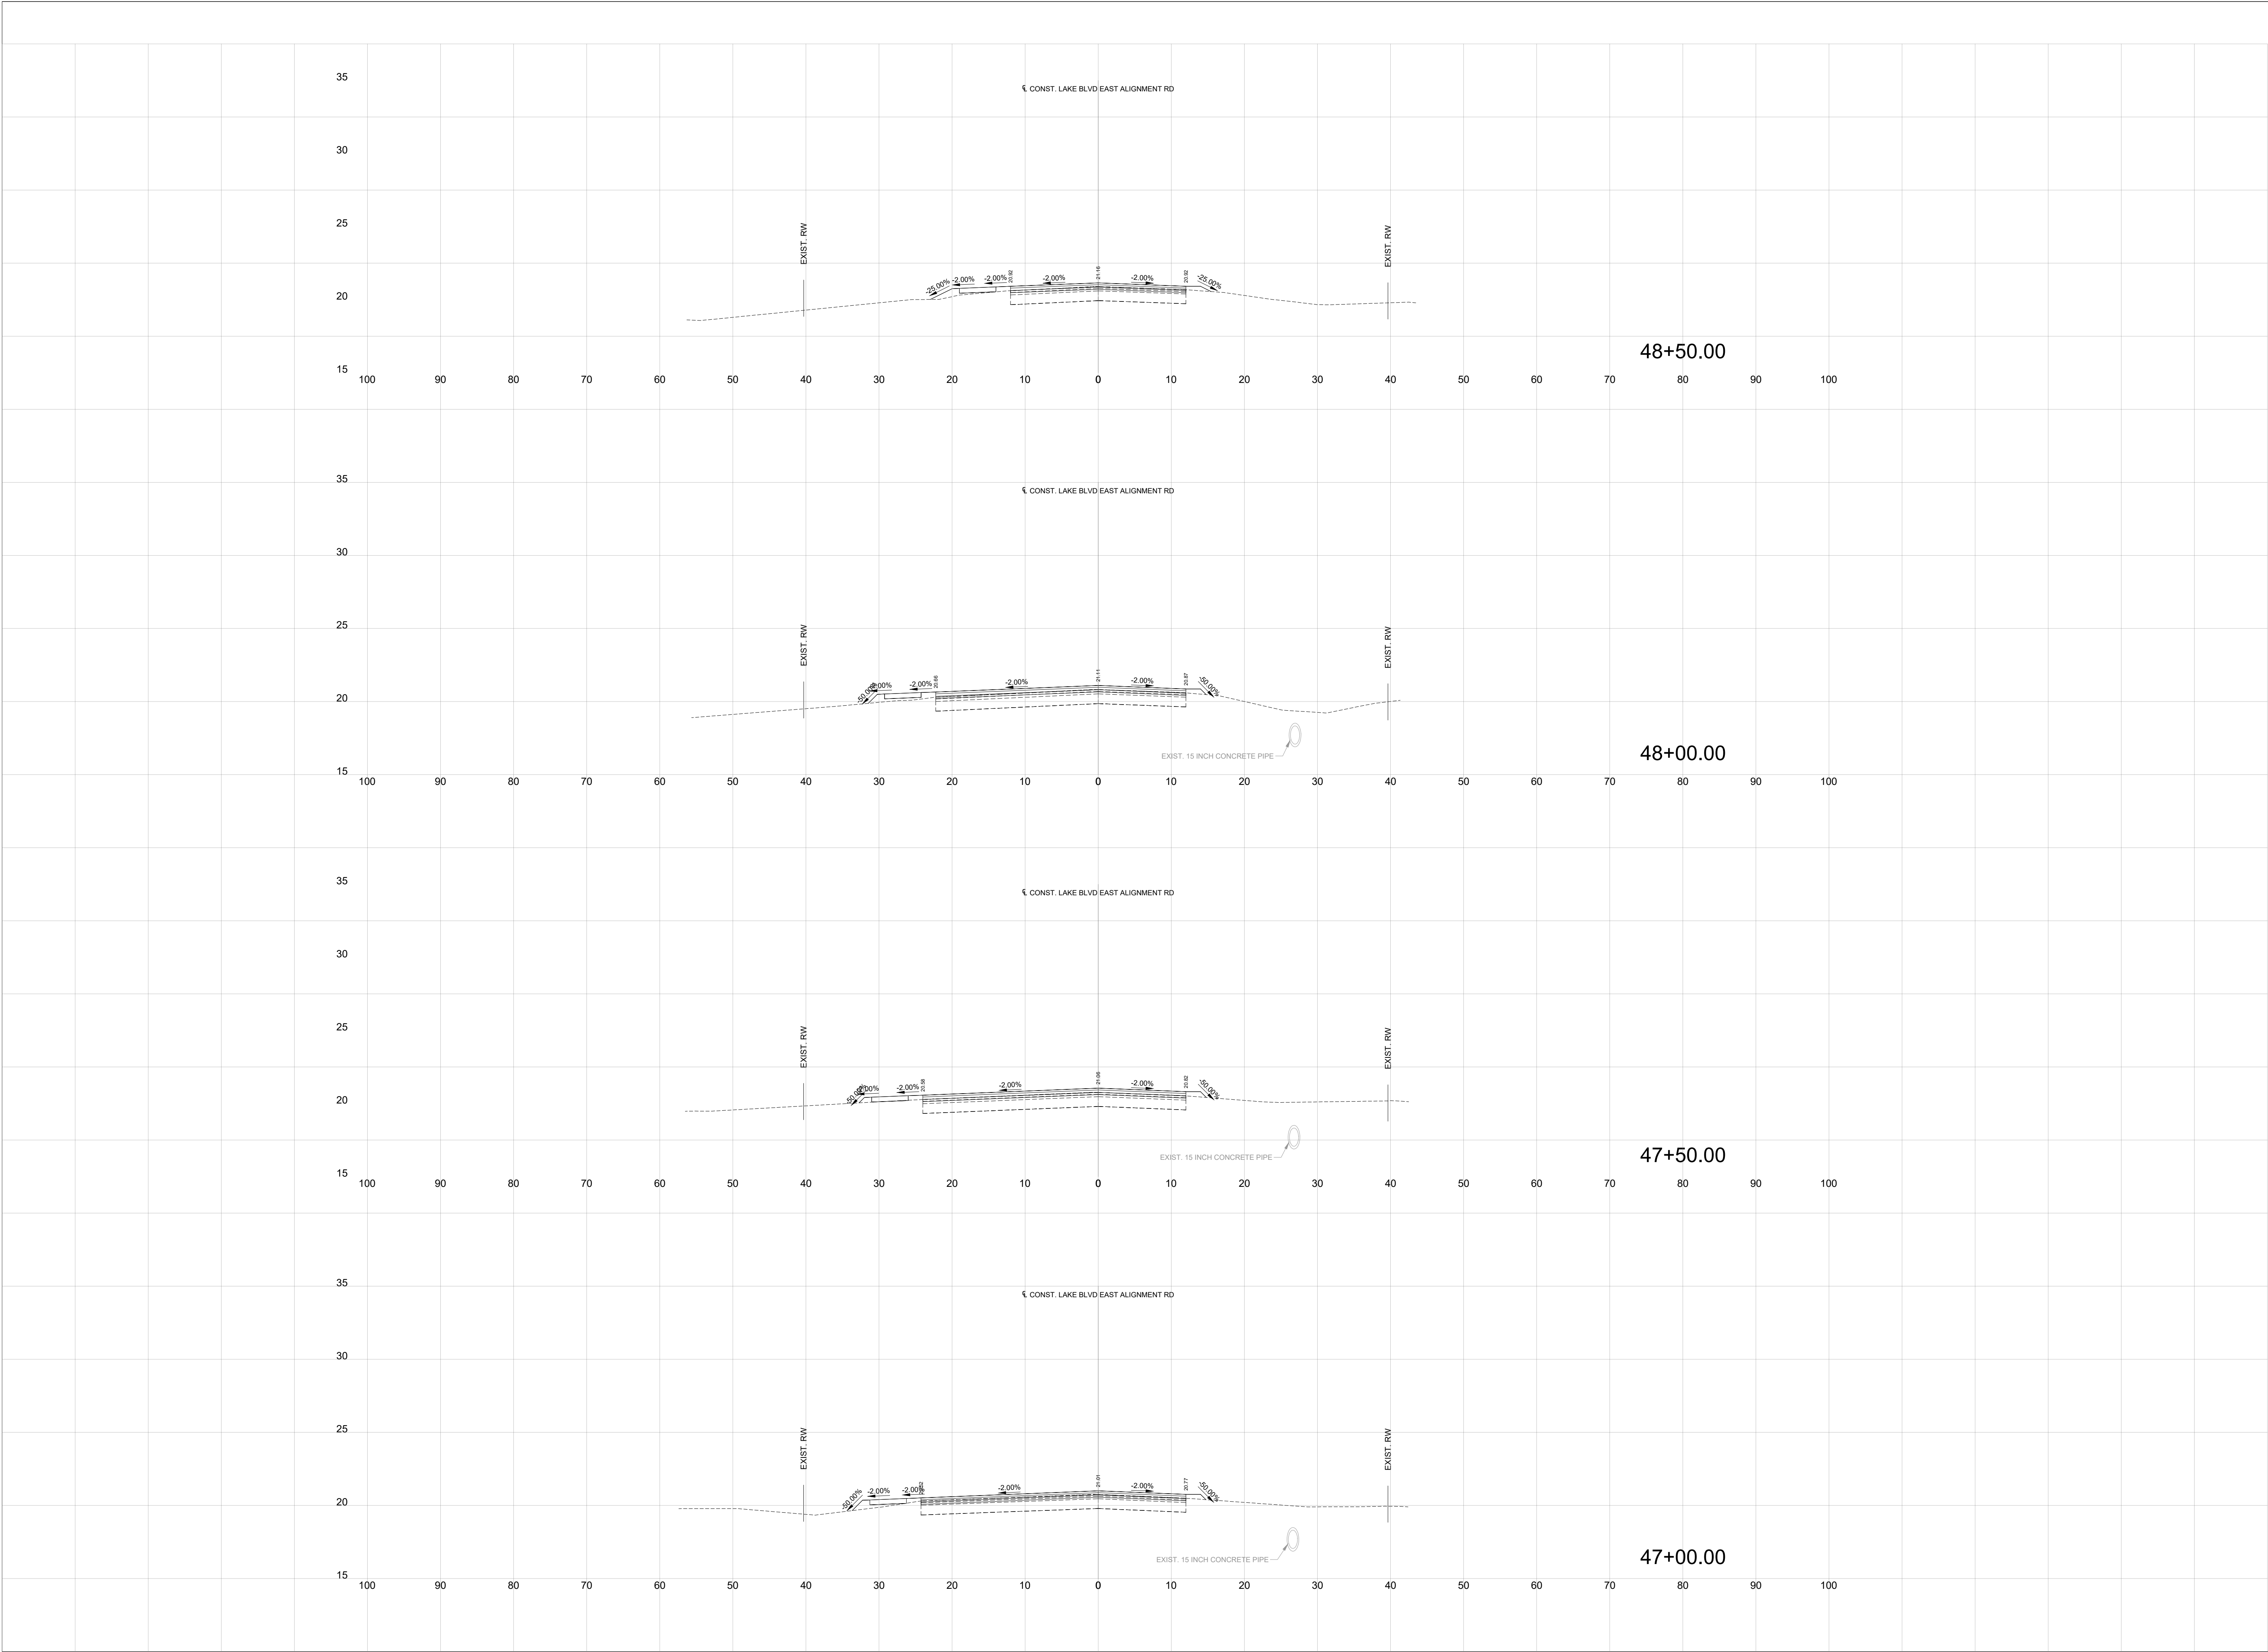


REVISIONS									



LAKE BLVD EAST
CITY OF KINGSLAND, GA 31548
PREPARED FOR:
CITY OF KINGSLAND

SECTION VIEWS

DATE: 06/27/2025
PROJECT NUMBER: 24107
DRAWN BY: SA
CHECKED BY: HR
SCALE: AS NOTED
(FOR 24"x36" PLOT)

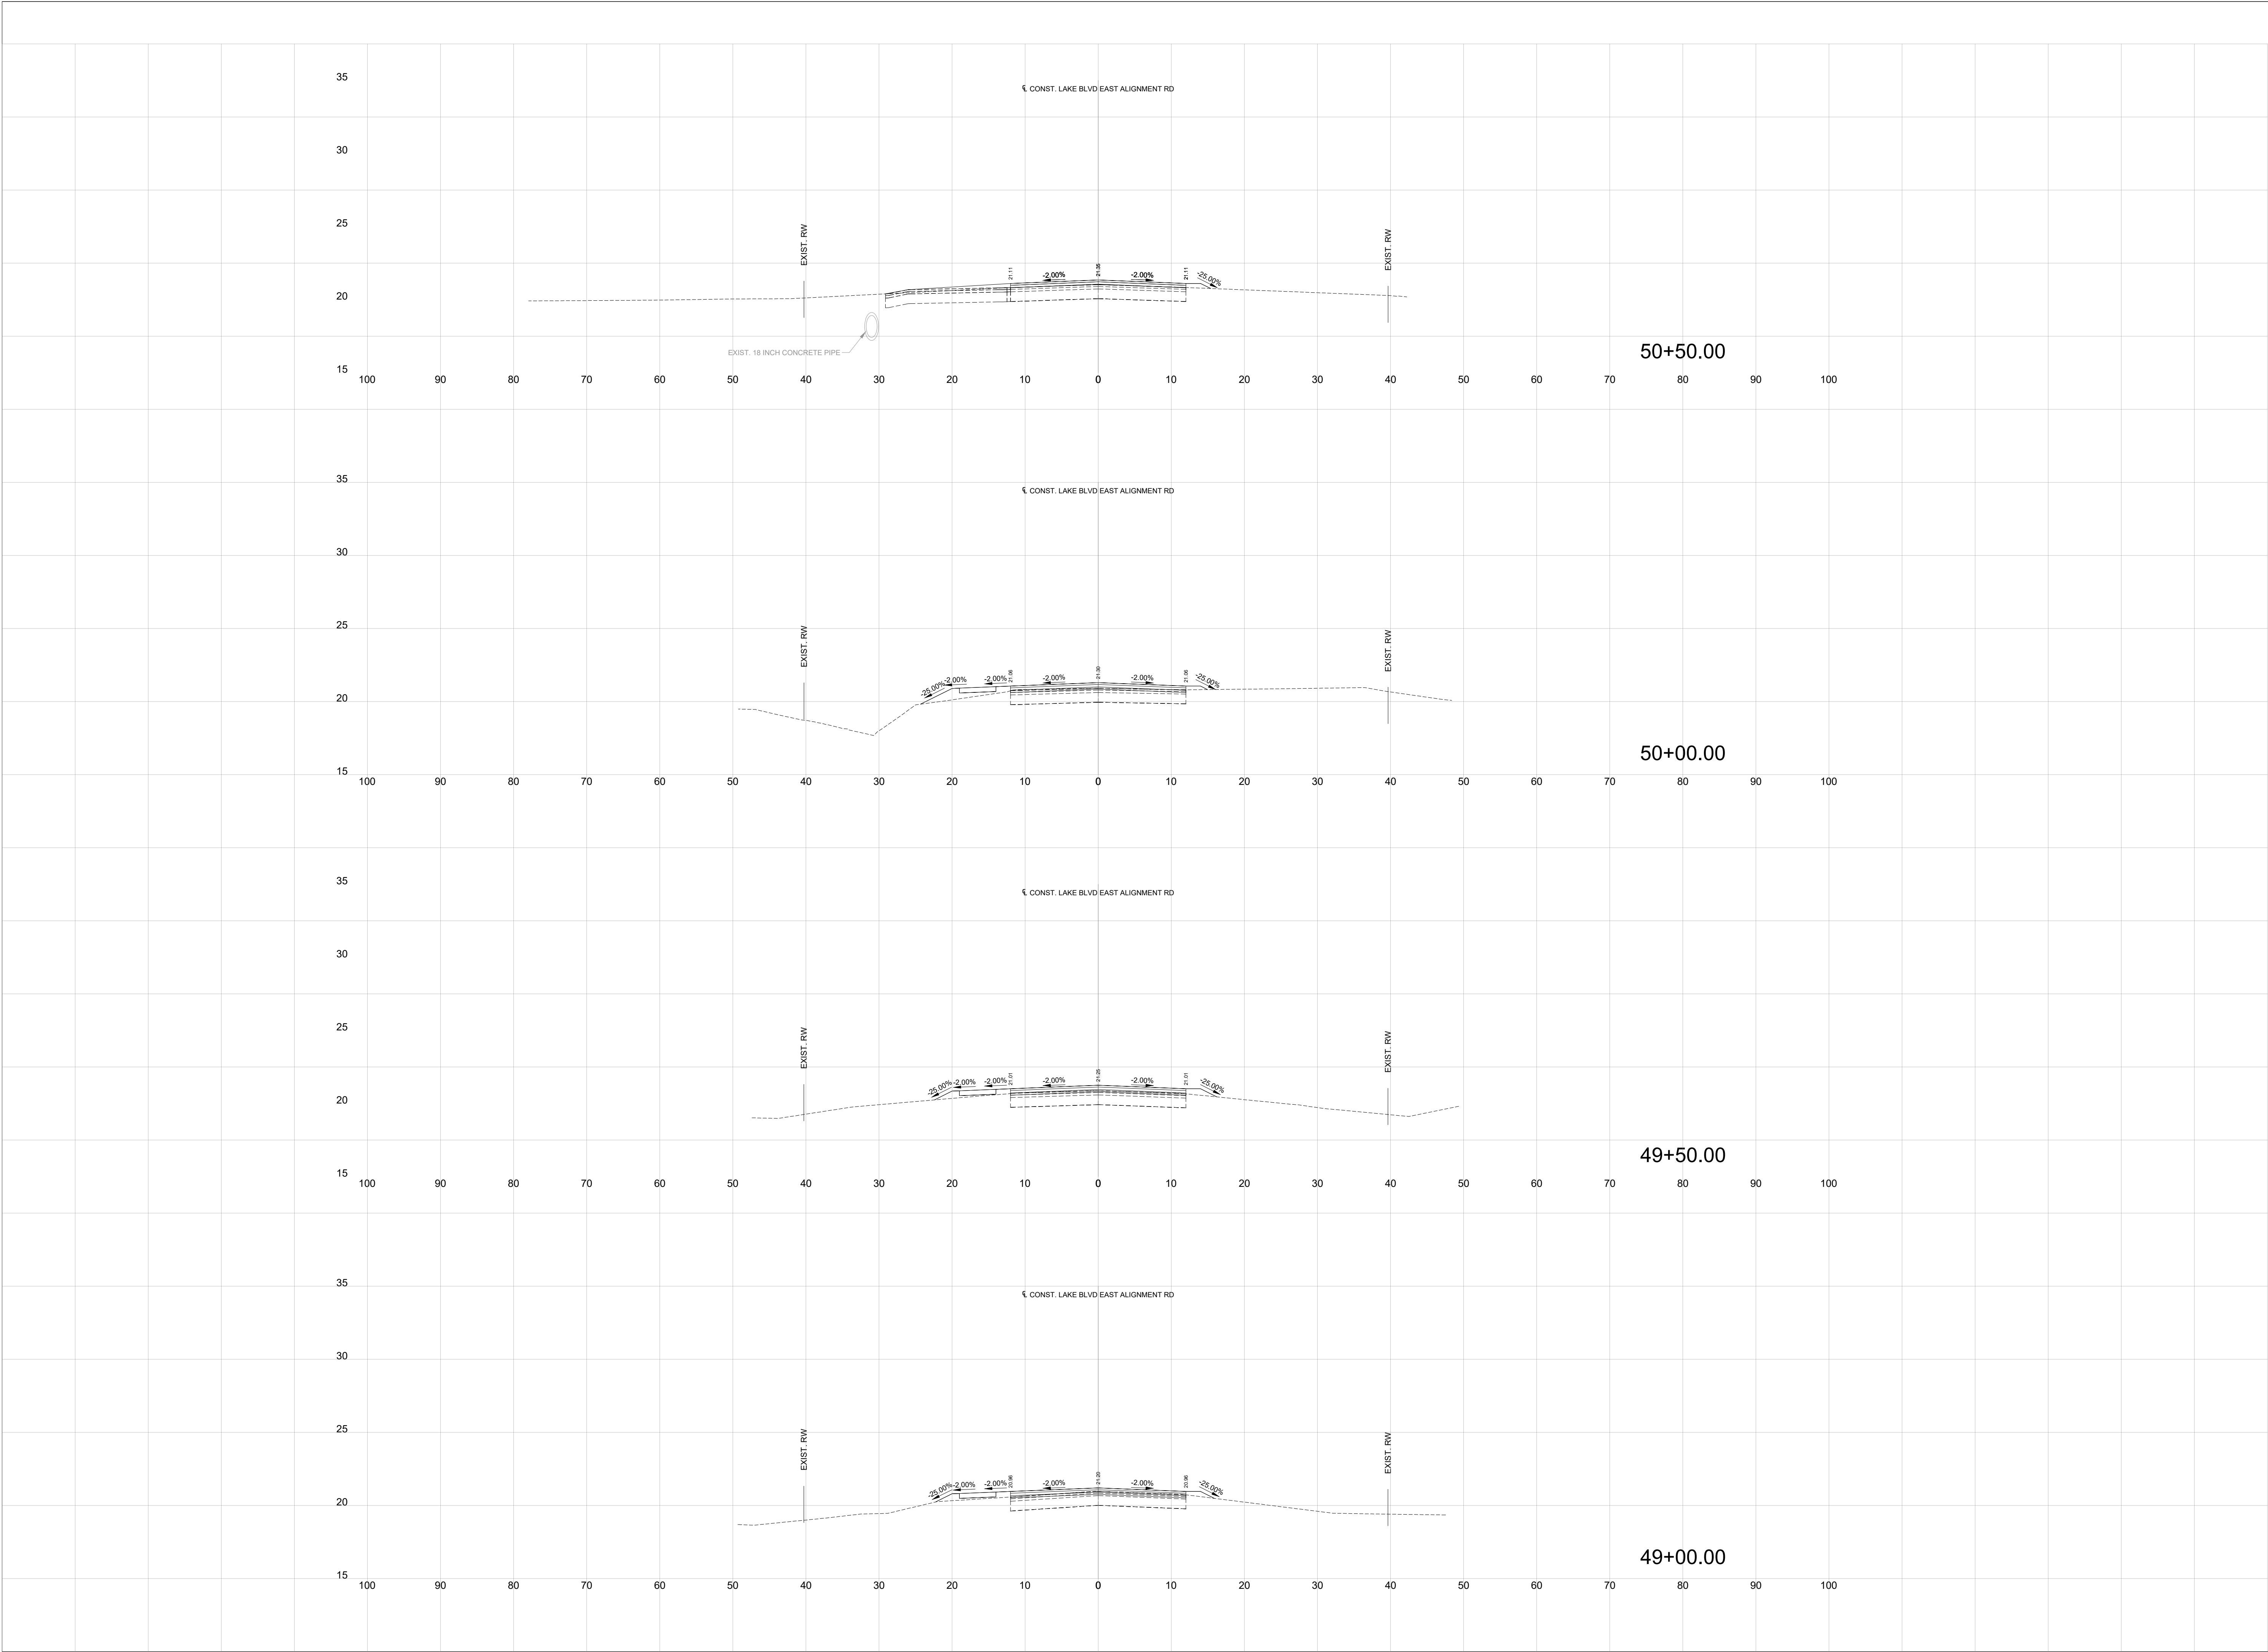


REVISIONS									



SECTION VIEWS

LAKE BLVD EAST
CITY OF KINGSLAND, GA 31548
PREPARED FOR:
CITY OF KINGSLAND

DATE: 06/27/2025
PROJECT NUMBER: 24107
DRAWN BY: SA
CHECKED BY: HR
SCALE: AS NOTED
(FOR 24"x36" PLOT)

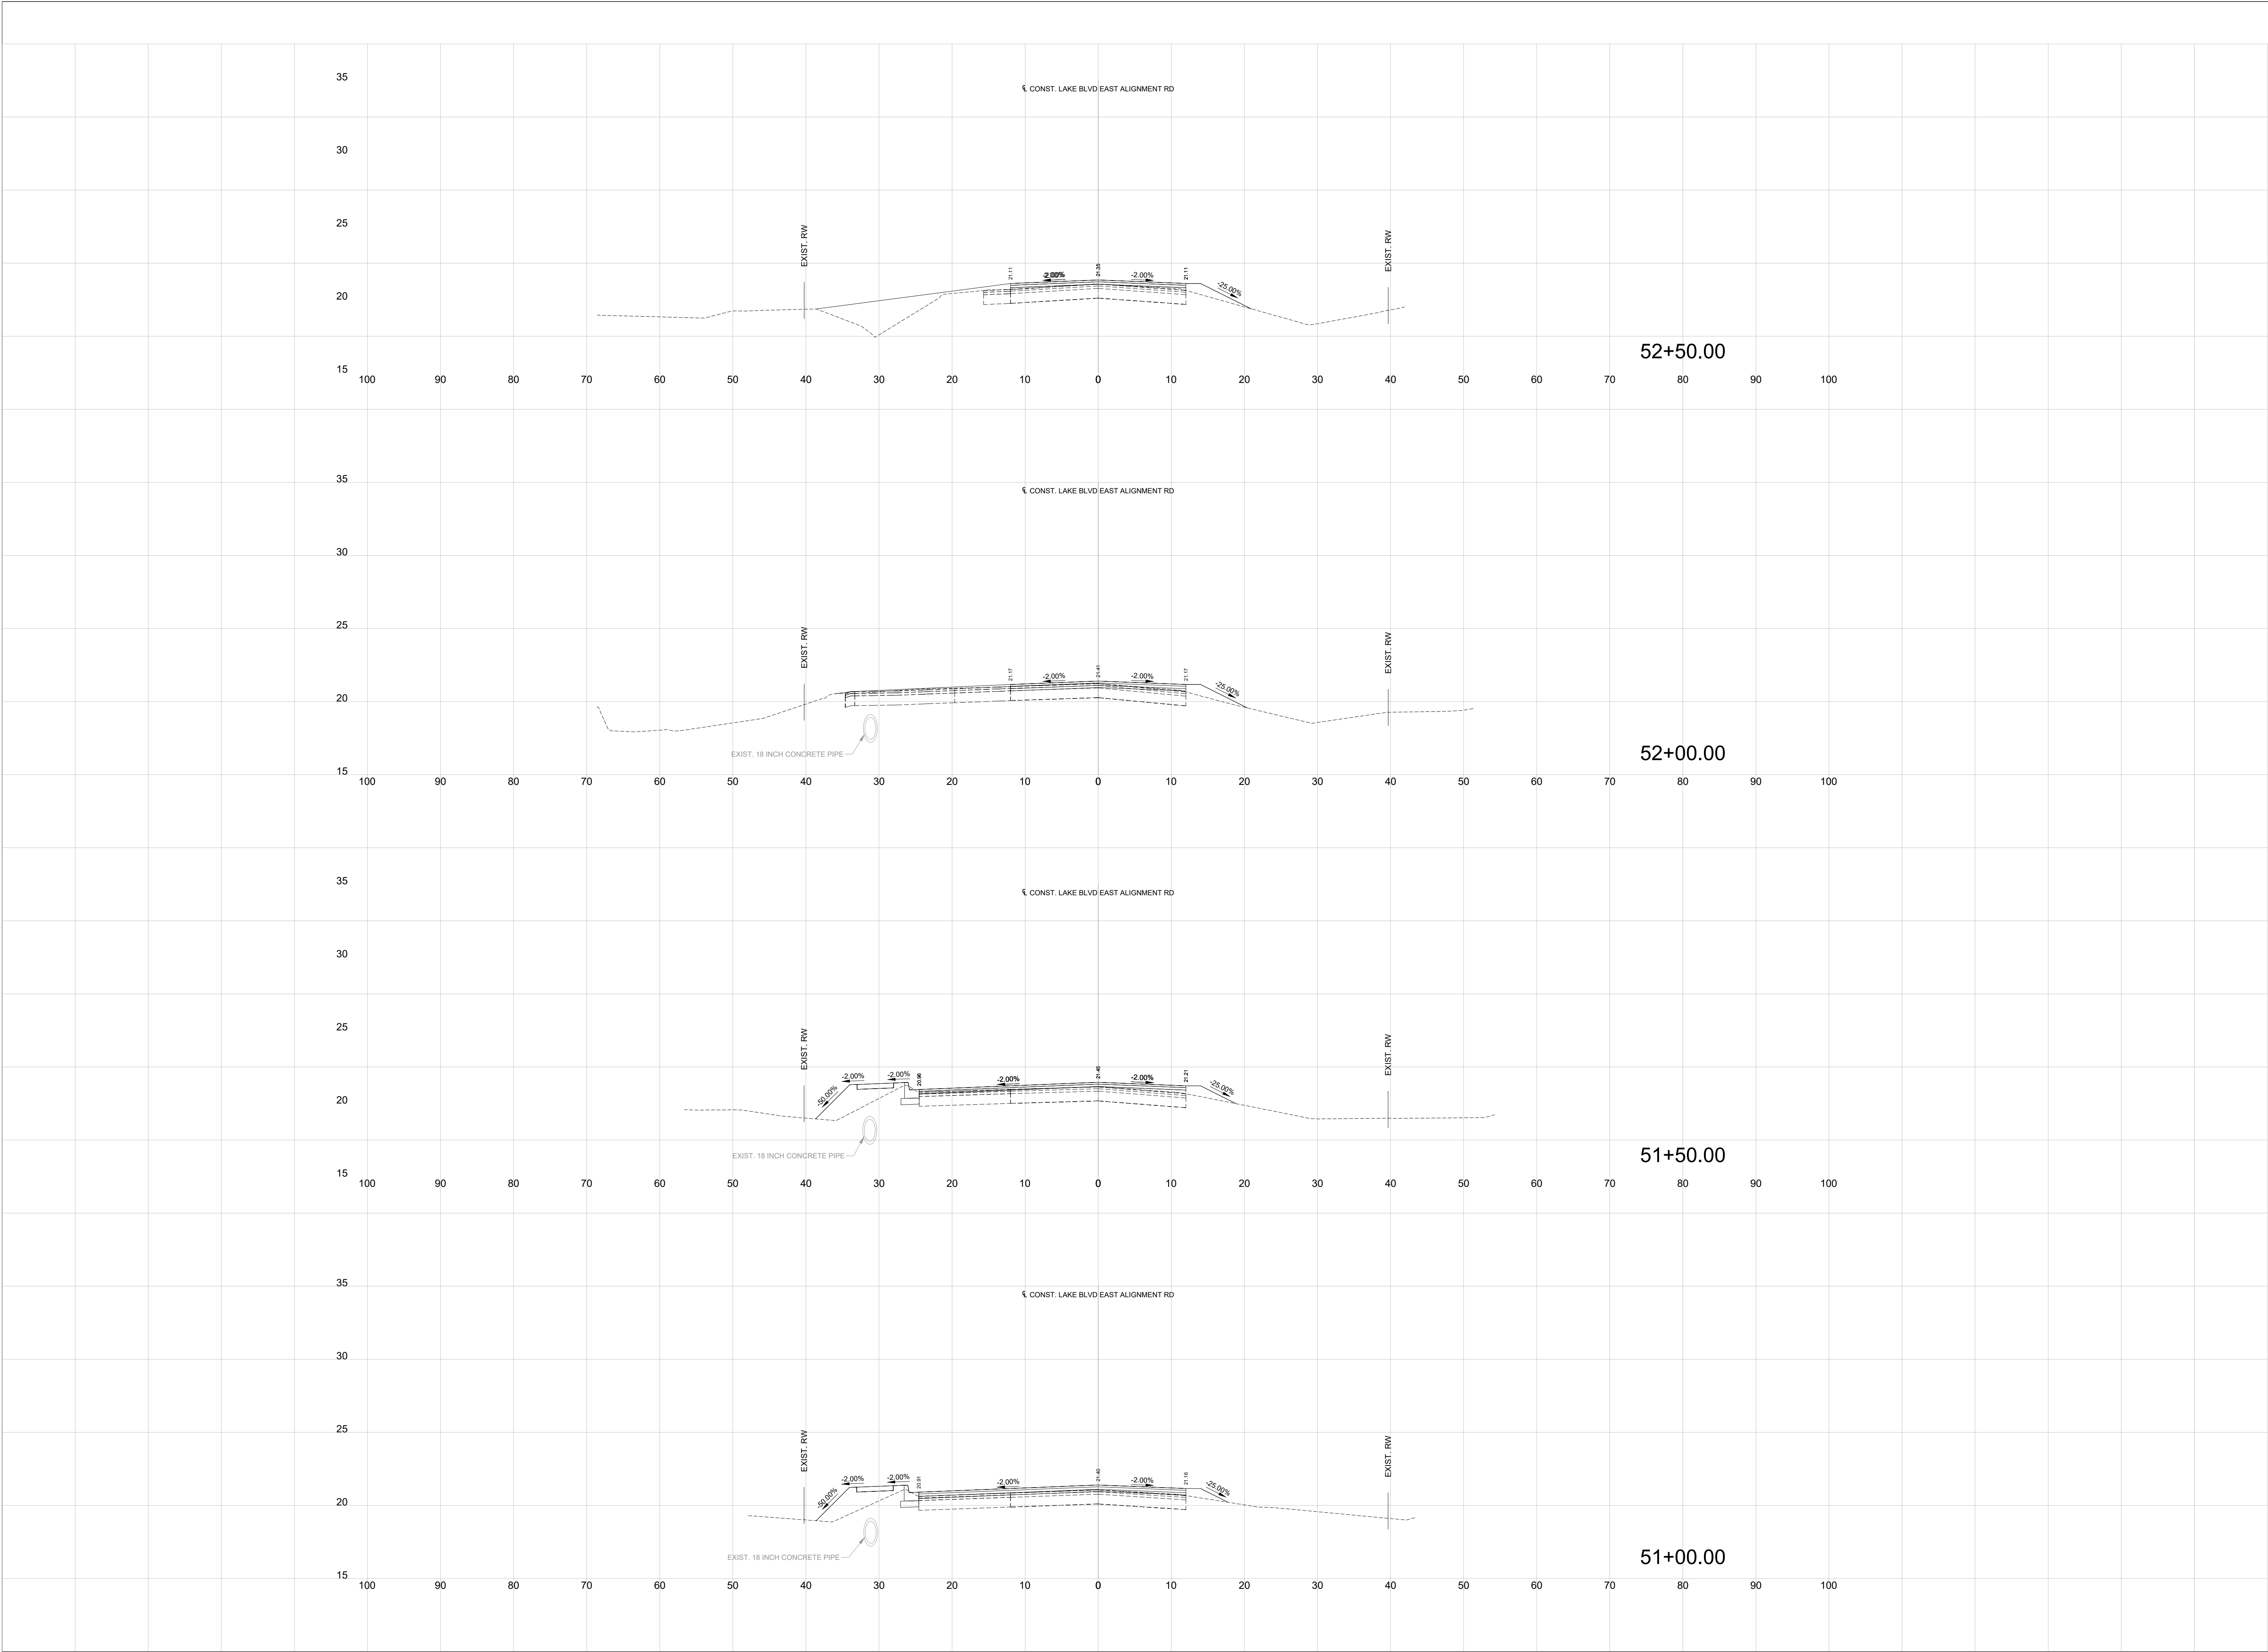

REVISIONS									




SECTION VIEWS

LAKE BLVD EAST
CITY OF KINGSLAND, GA 31548

PREPARED FOR:
CITY OF KINGSLAND

DATE: 06/27/2025
PROJECT NUMBER: 24107
DRAWN BY: SA
CHECKED BY: HR
SCALE: AS NOTED
(FOR 24"x36" PLOT)

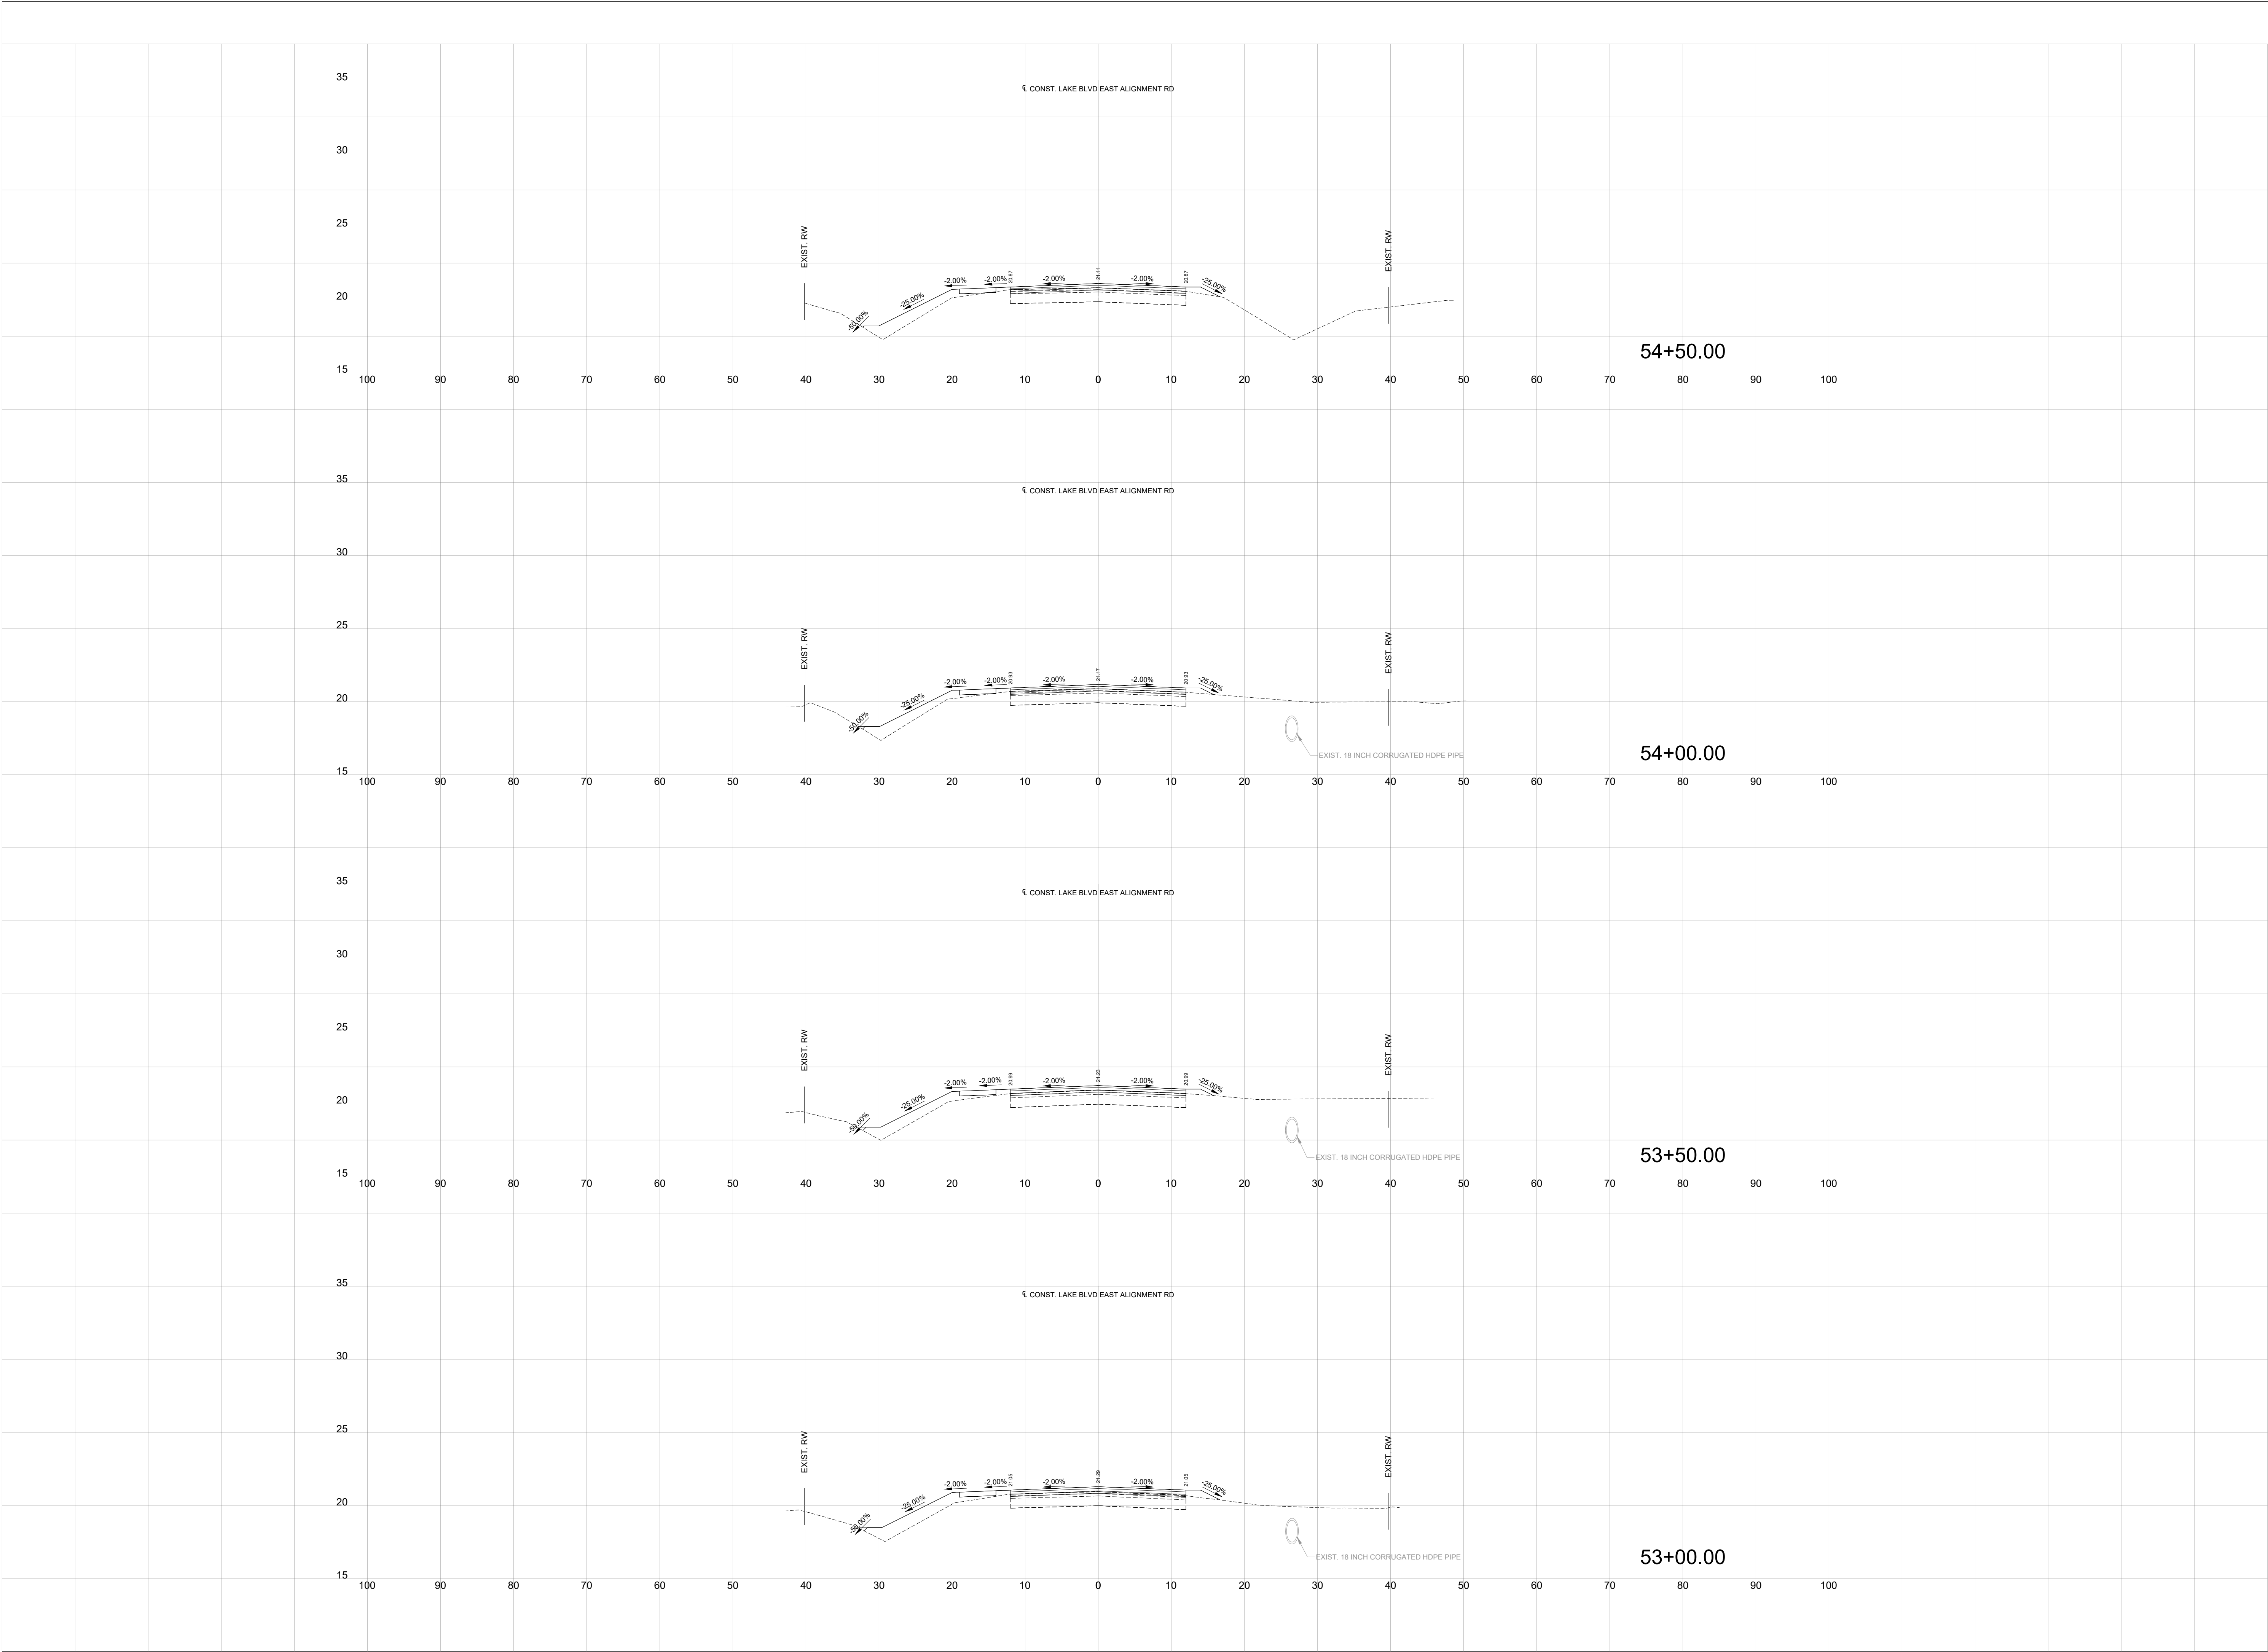

REVISIONS									




SECTION VIEWS

LAKE BLVD EAST
CITY OF KINGSLAND, GA 31548

PREPARED FOR:
CITY OF KINGSLAND

DATE: 06/27/2025
PROJECT NUMBER: 24107
DRAWN BY: SA
CHECKED BY: HR
SCALE: AS NOTED
(FOR 24"x36" PLOT)

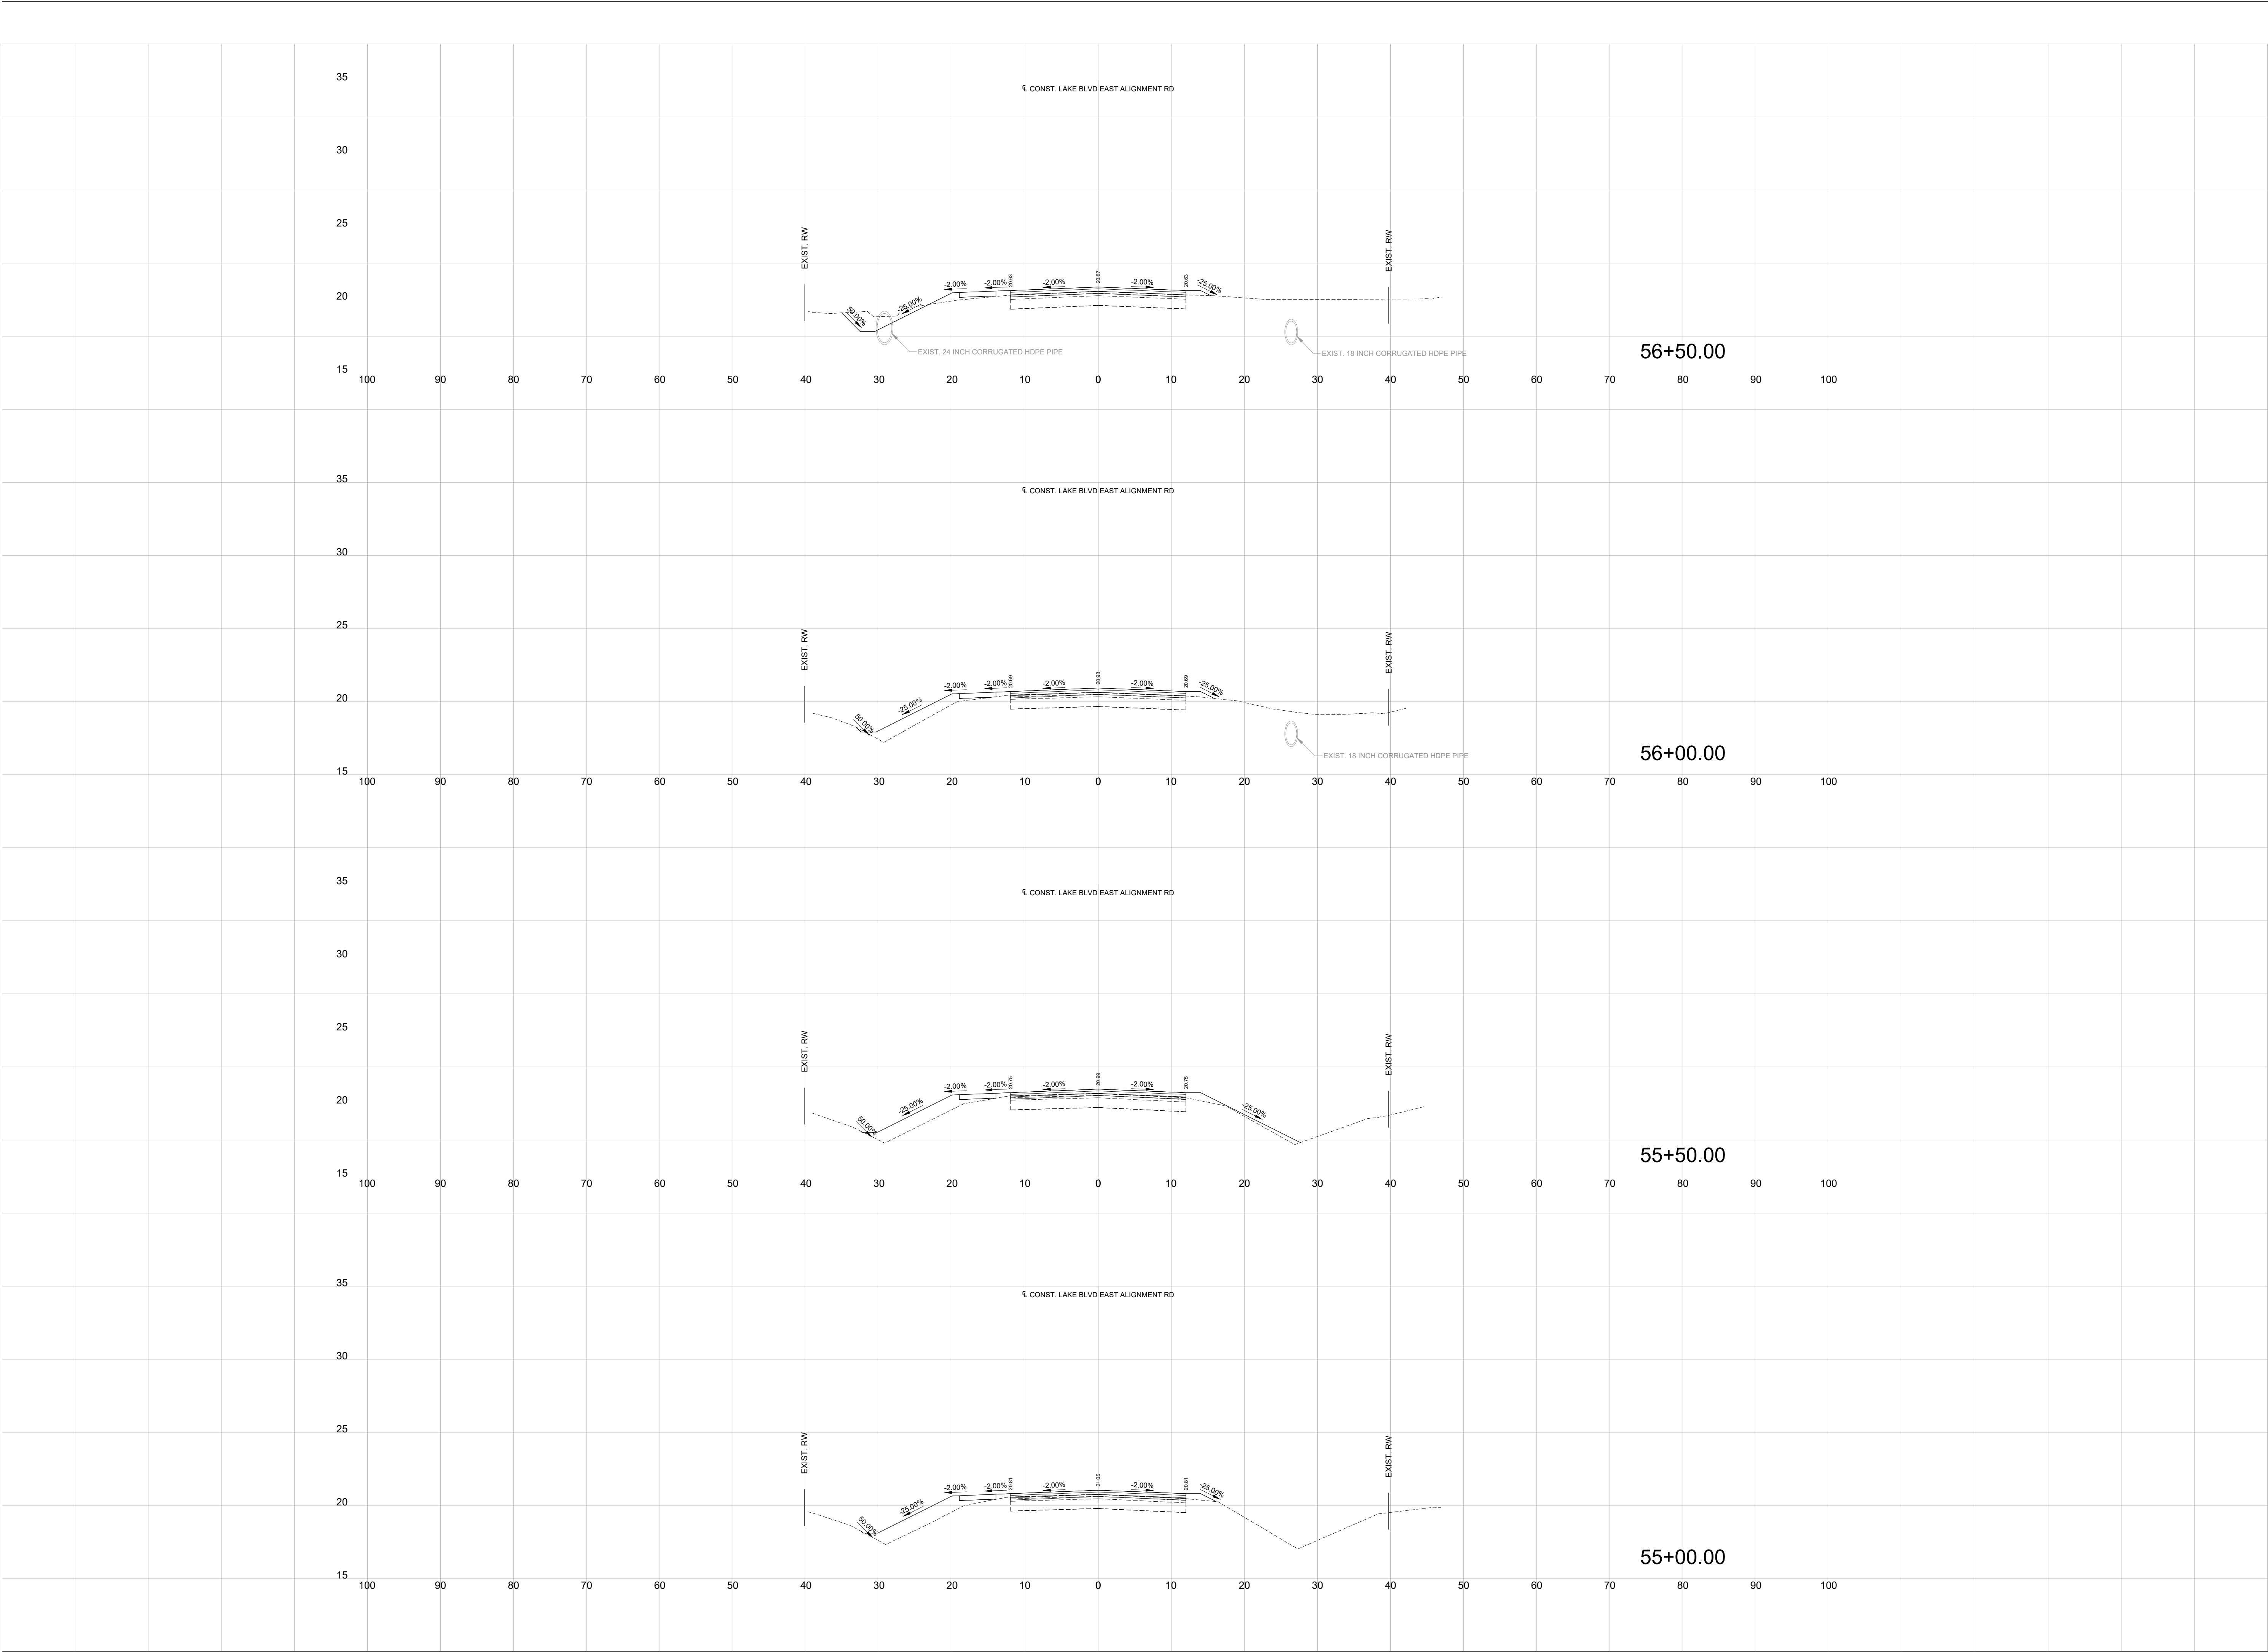

REVISIONS									







SECTION VIEWS


LAKE BLVD EAST
CITY OF KINGSLAND, GA 31548

PREPARED FOR:
CITY OF KINGSLAND

DATE: 06/27/2025
PROJECT NUMBER: 24107
DRAWN BY: SA
CHECKED BY: HR
SCALE: AS NOTED
(FOR 24"x36" PLOT)

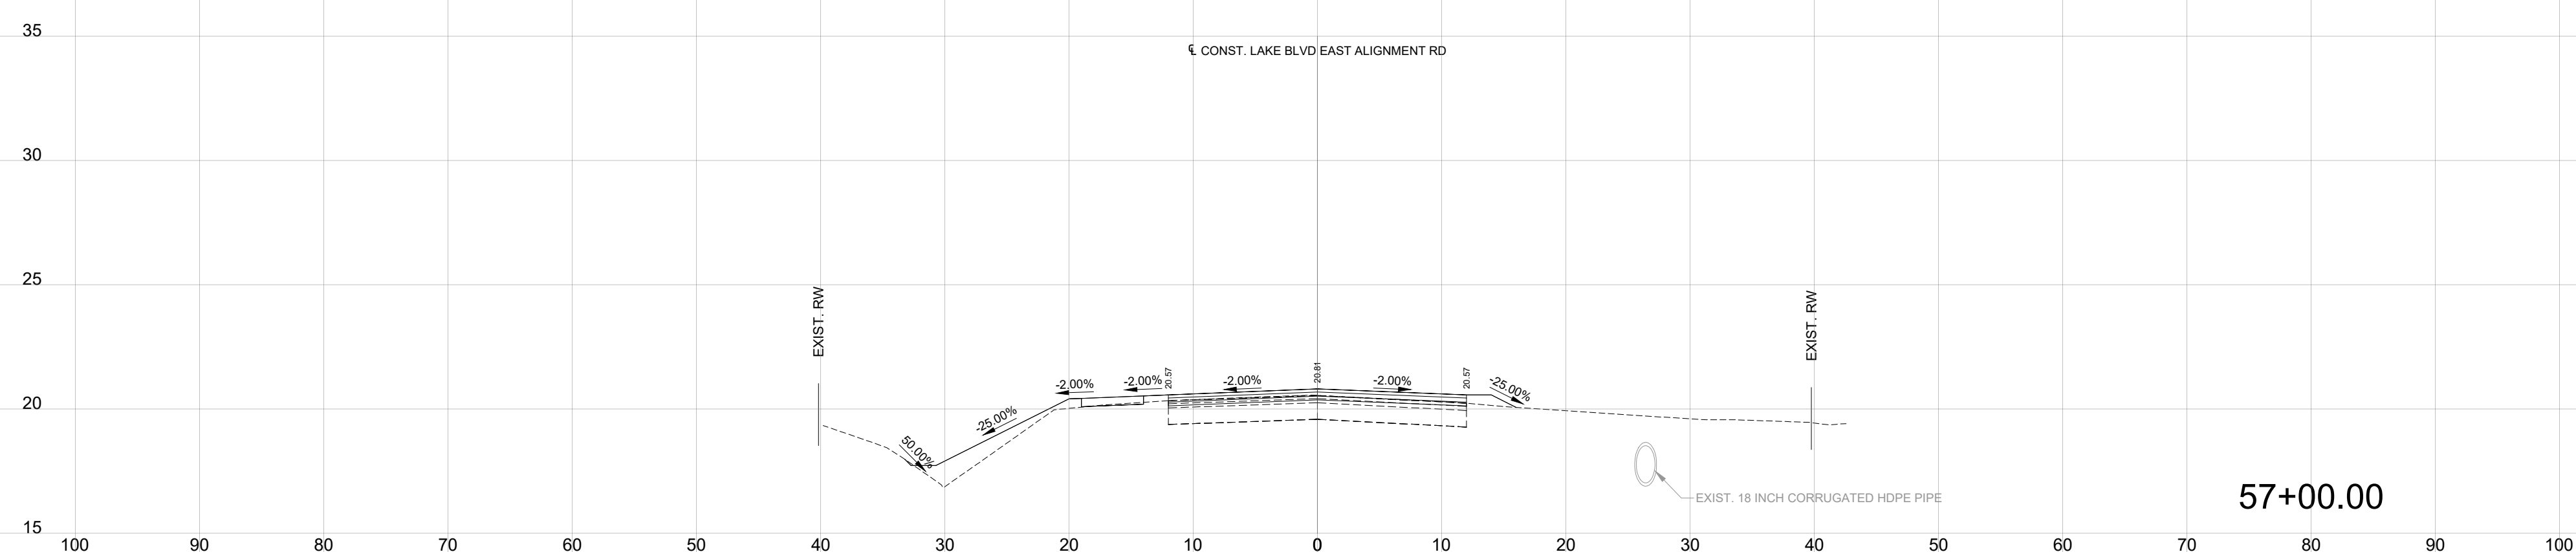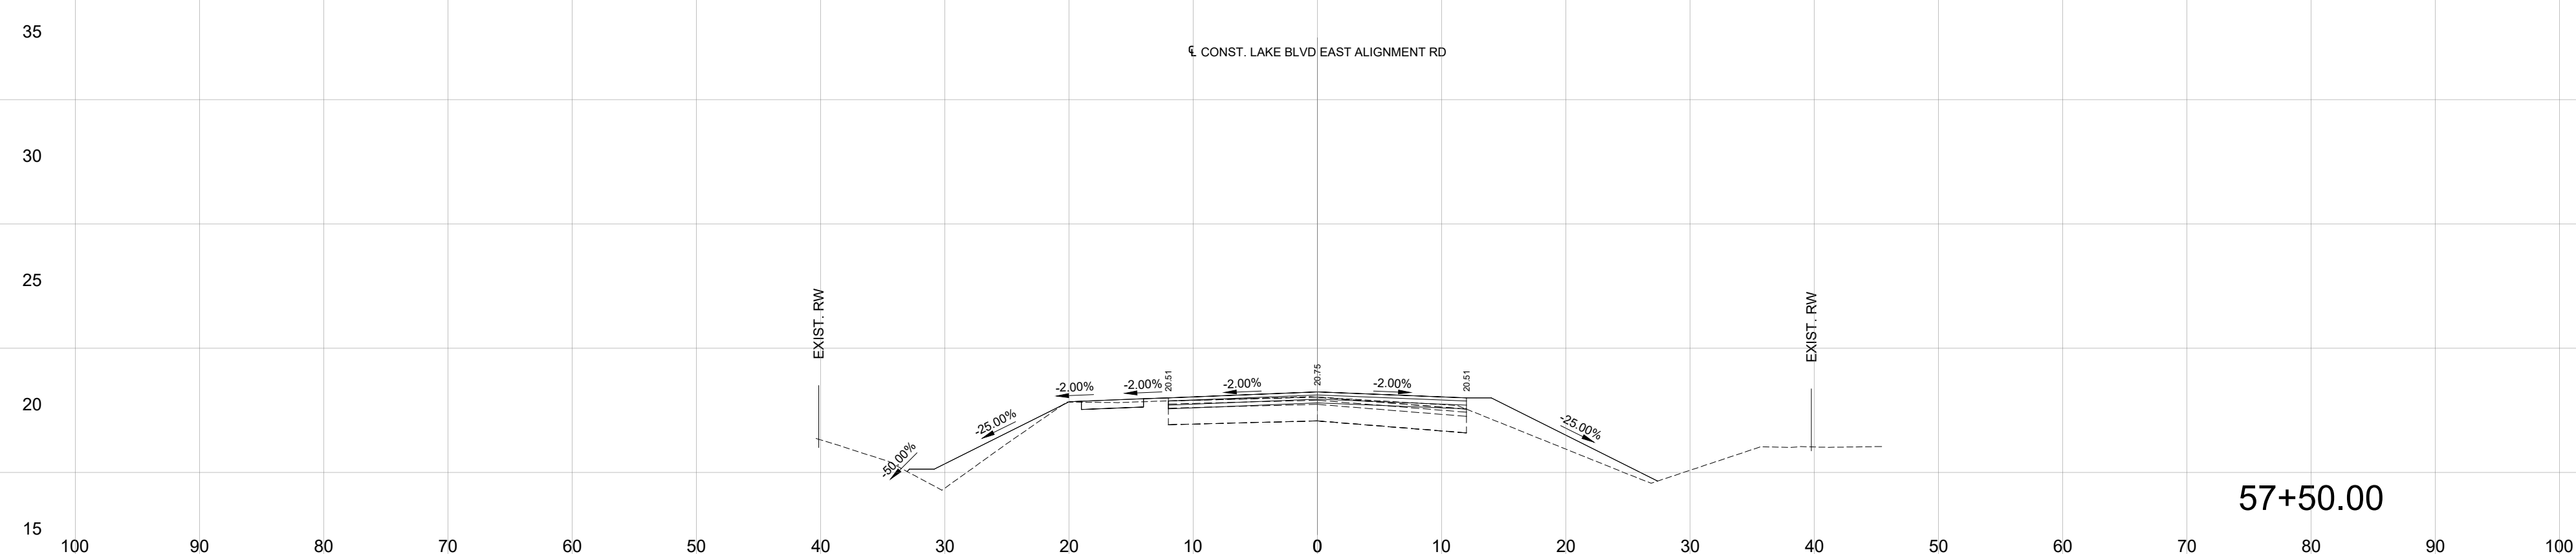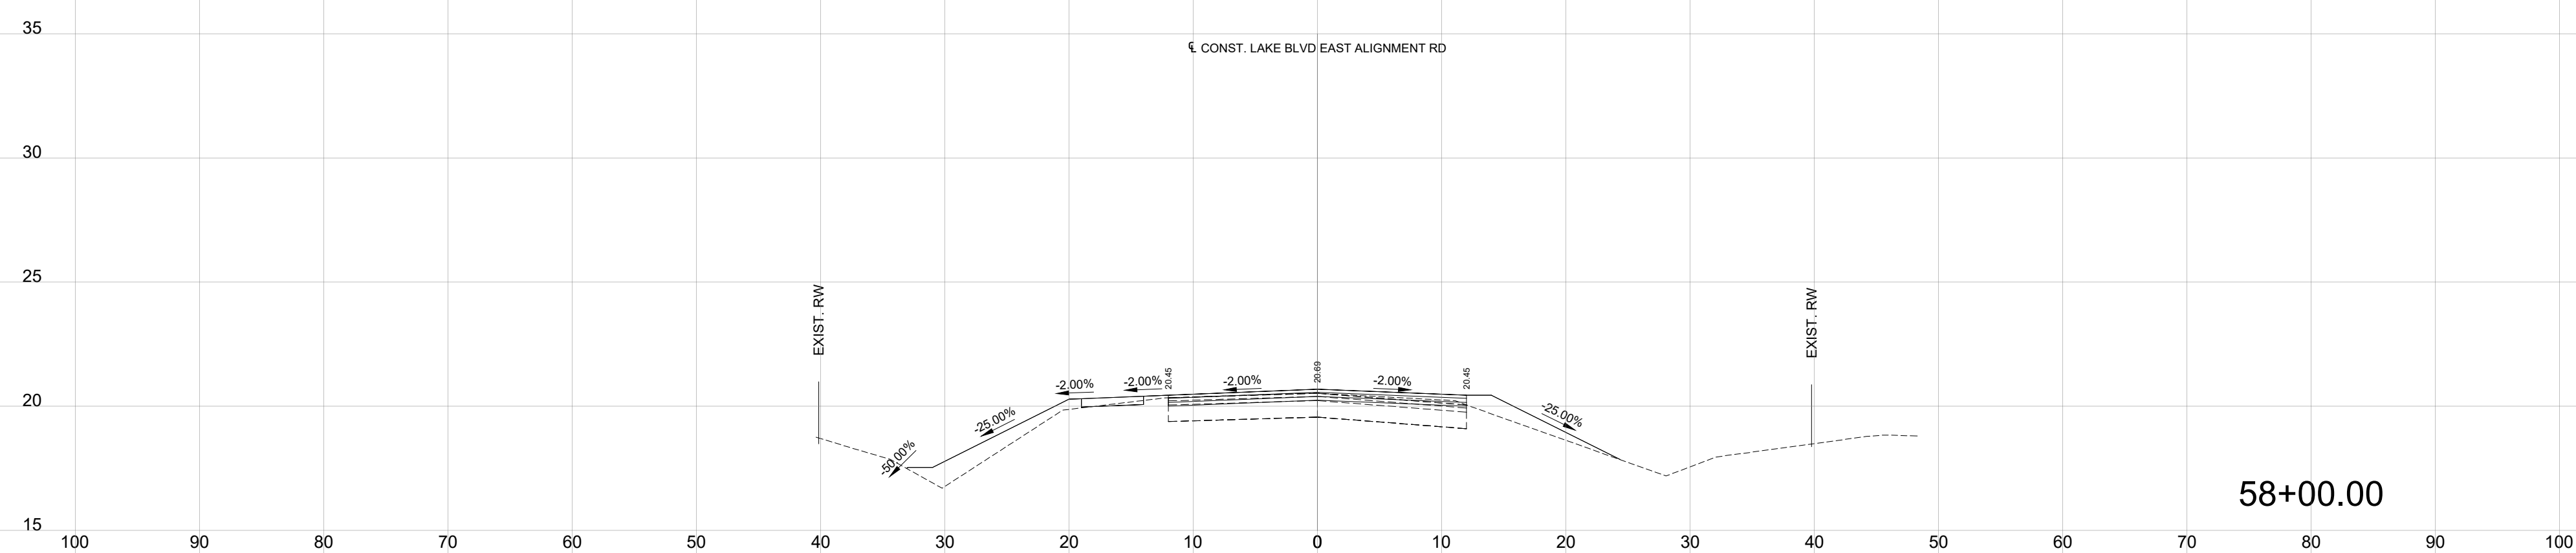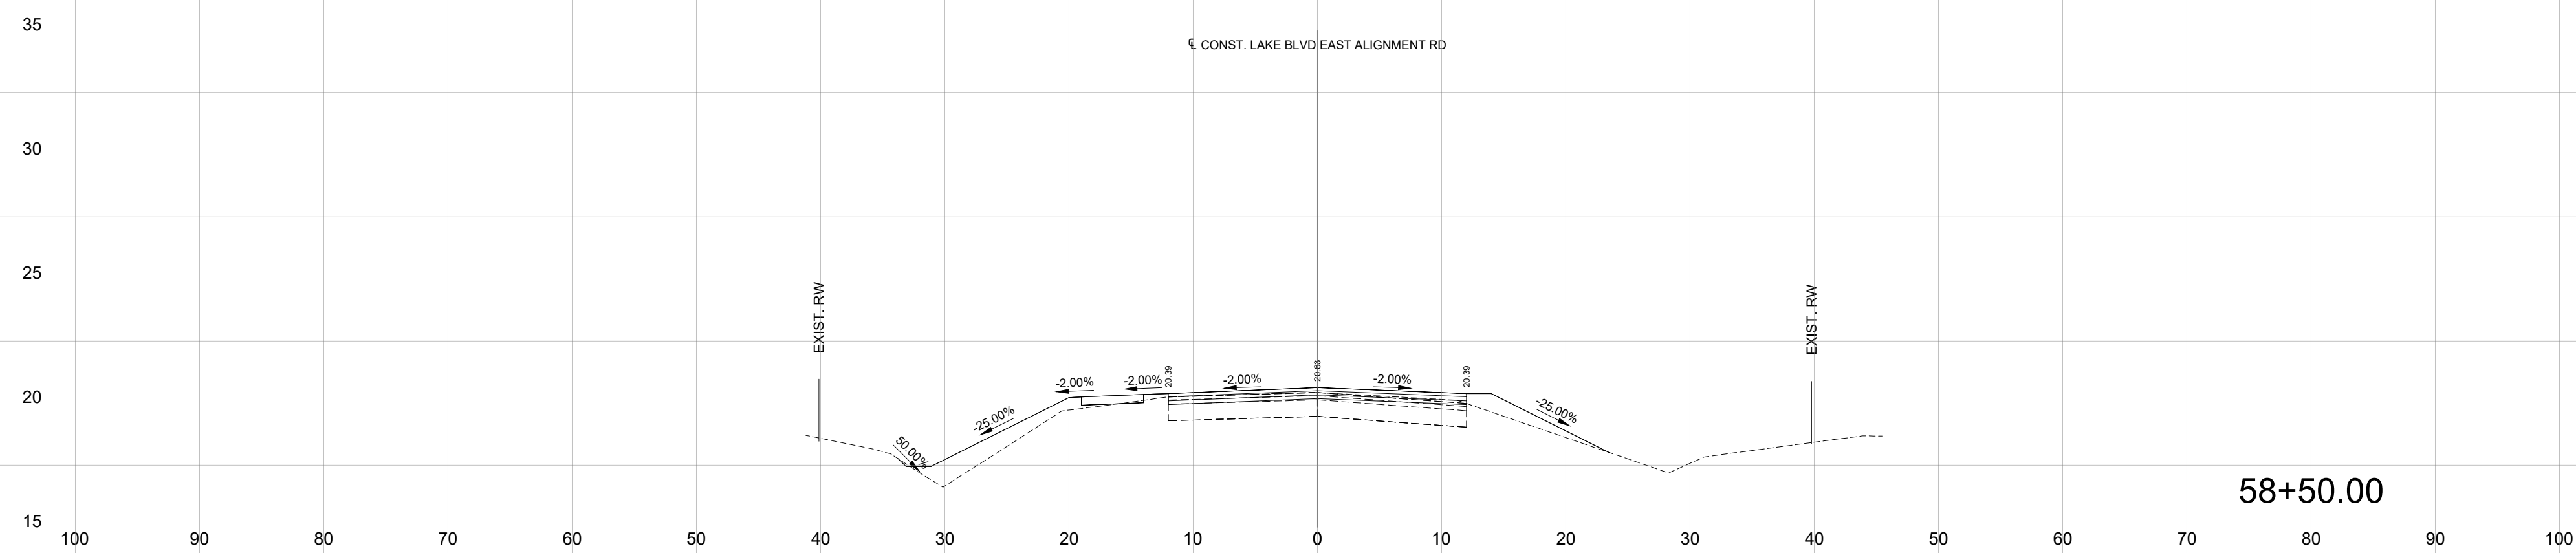

REVISIONS

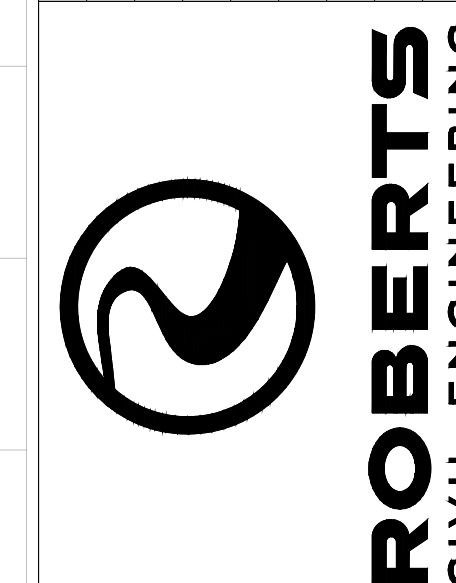

SECTION VIEWS

LAKE BLVD EAST
CITY OF KINGSLAND, GA 31548

DATE: 06/27/2025

PROJECT NUMBER: 24107





DRAWN BY: SA

CHECKED BY: HR


SCALE: AS NOTED
(FOR 24"X36" PLOT)

34

SHEET:

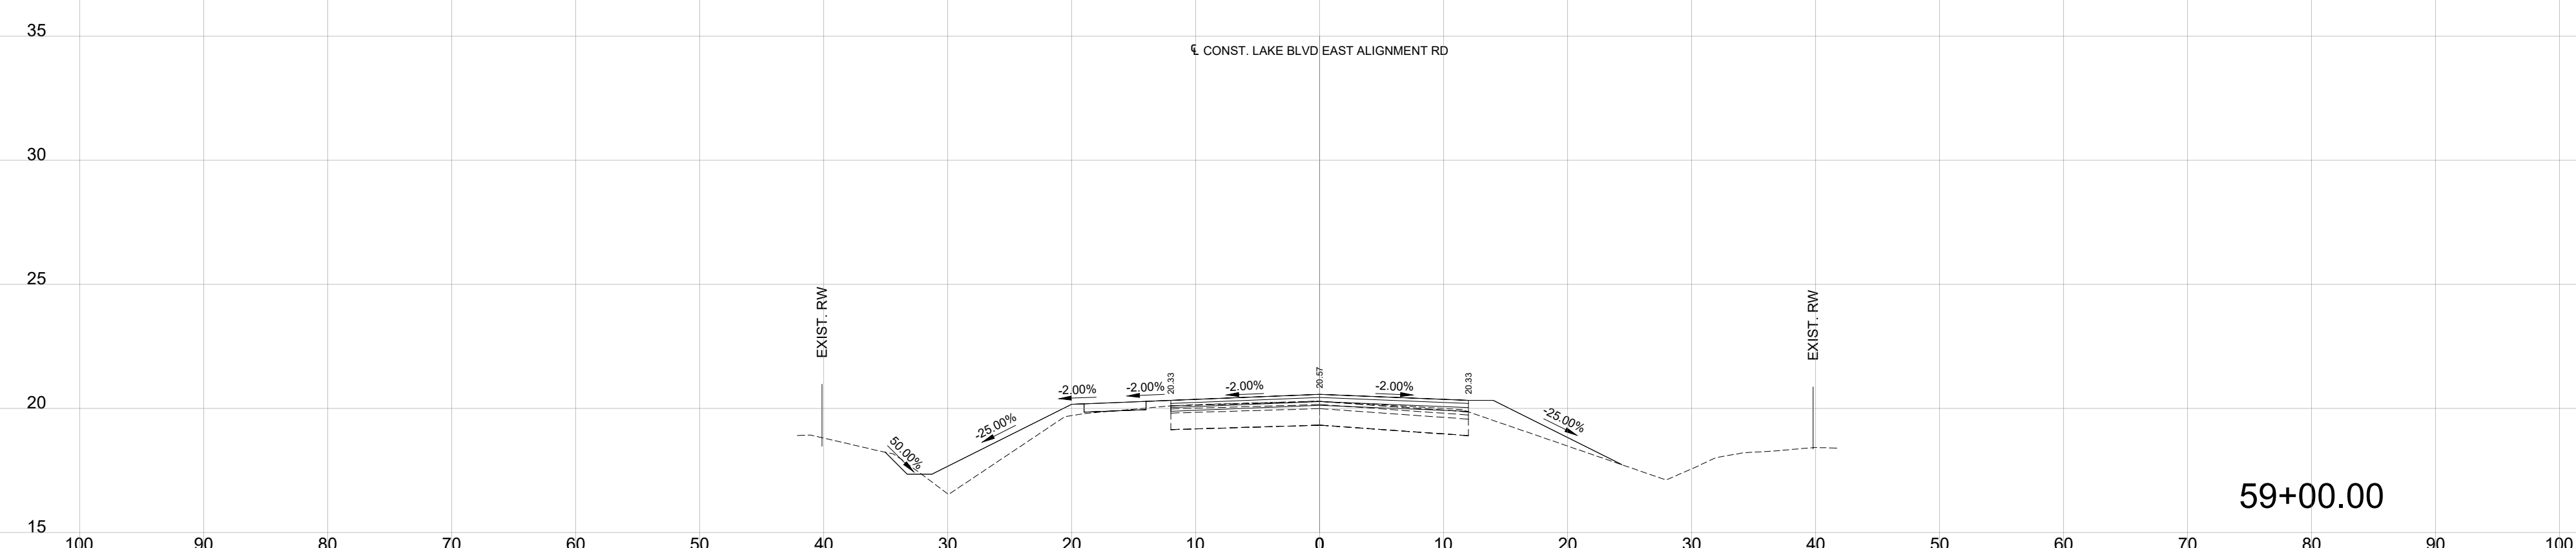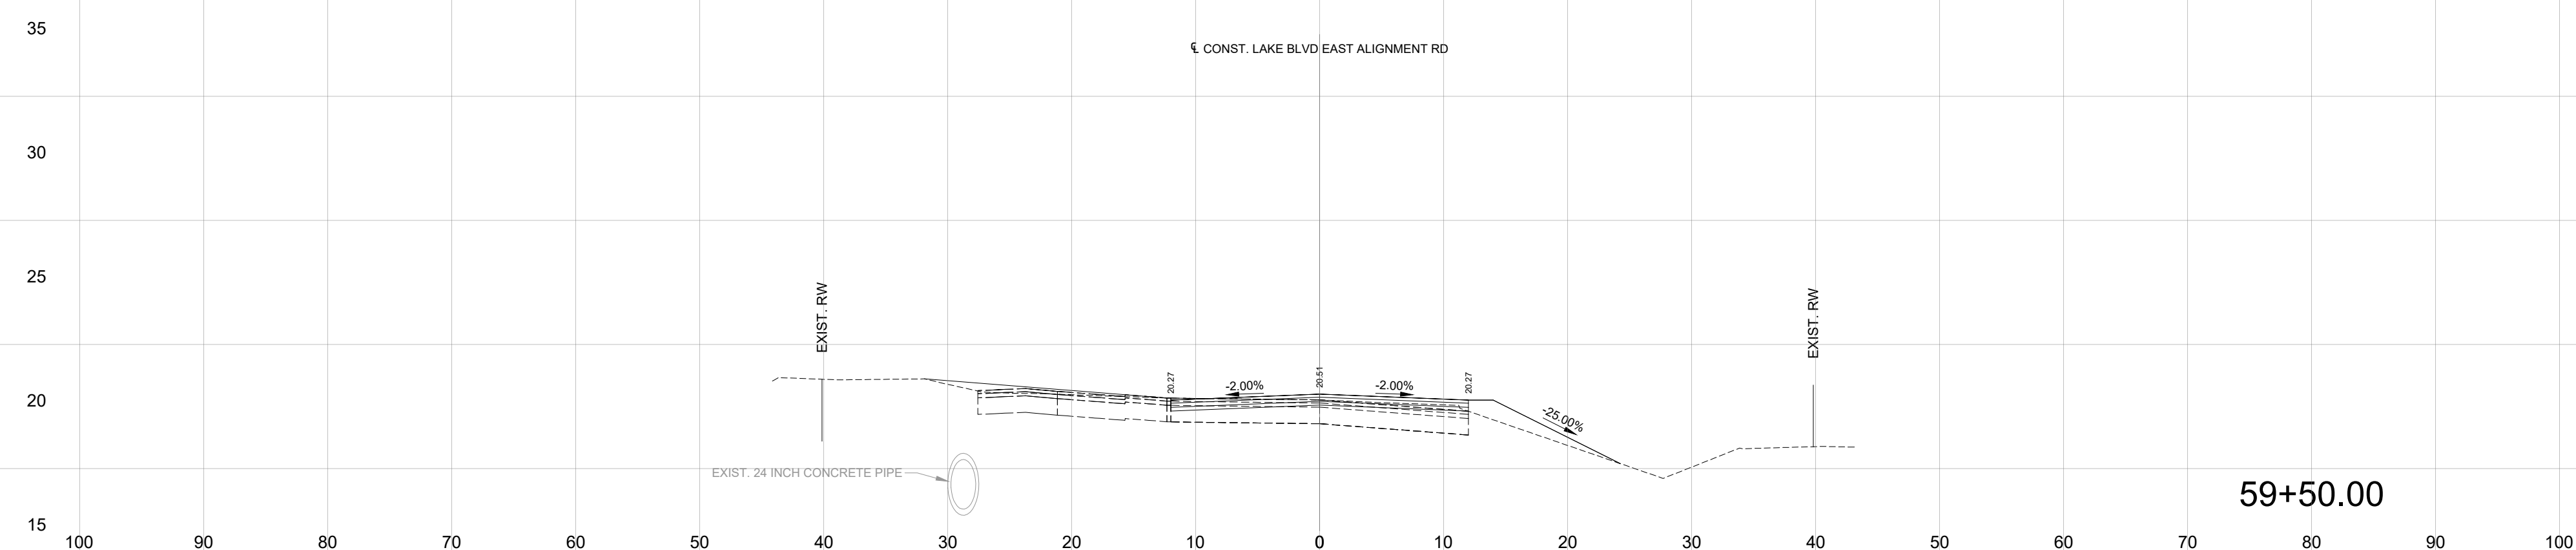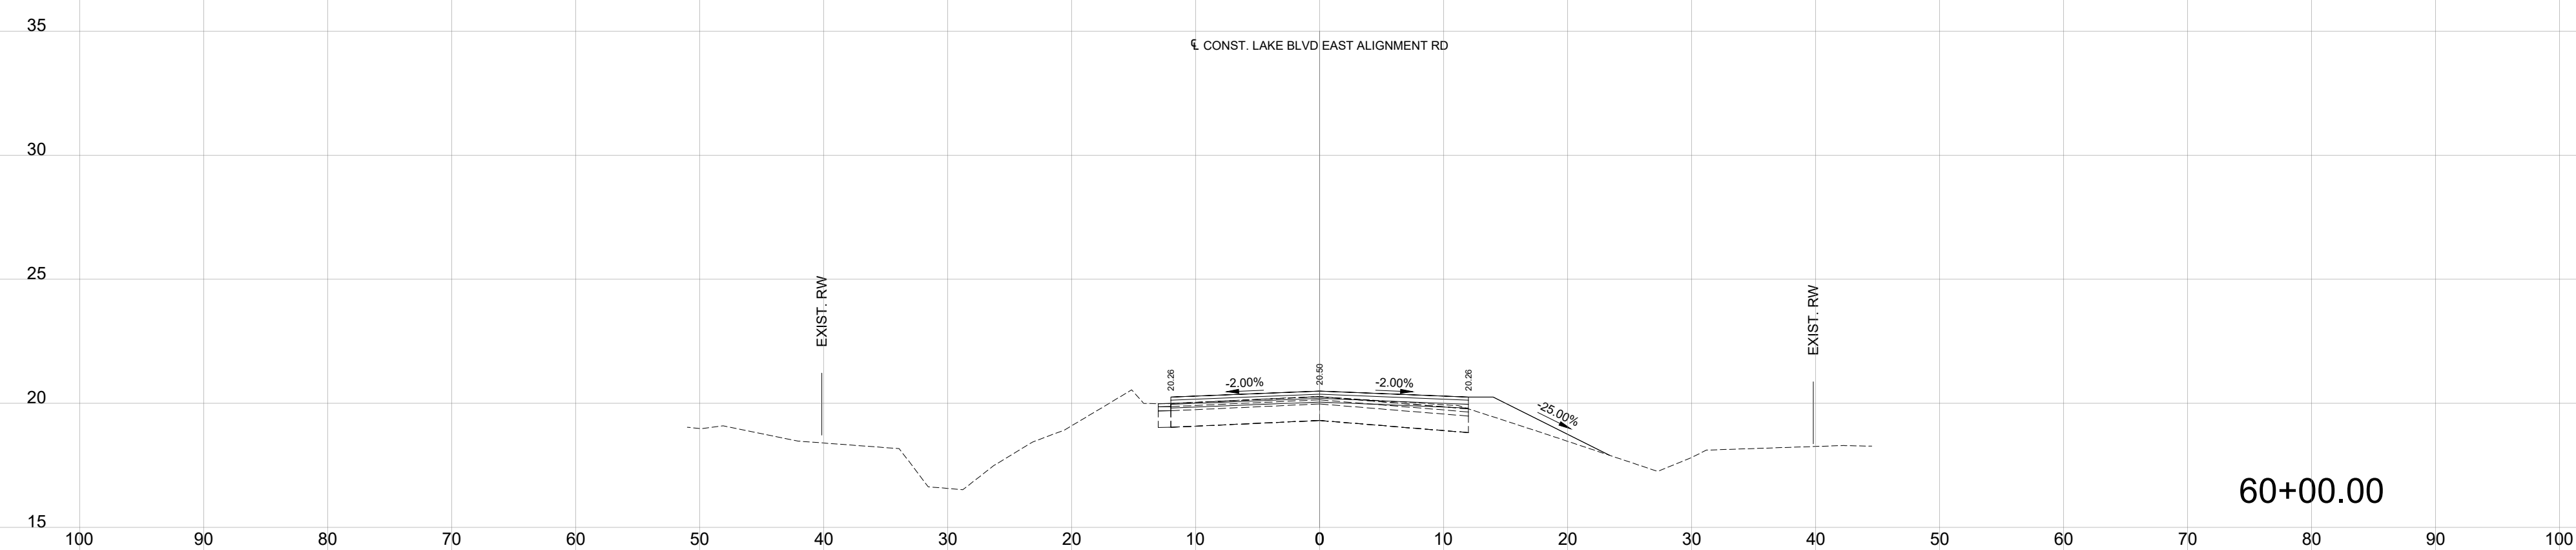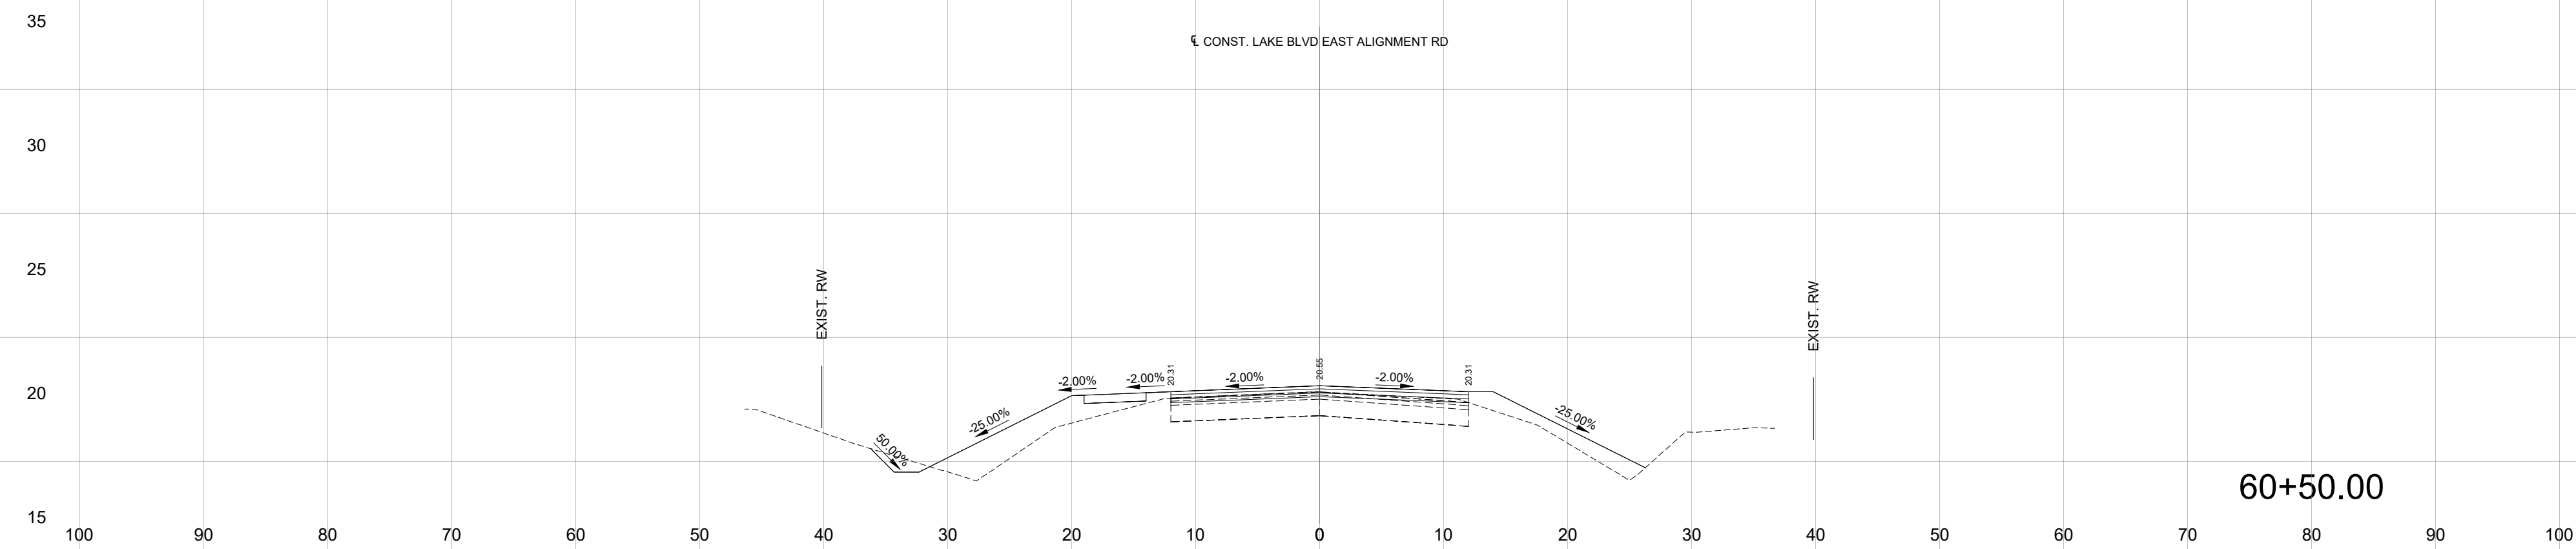

REVISIONS

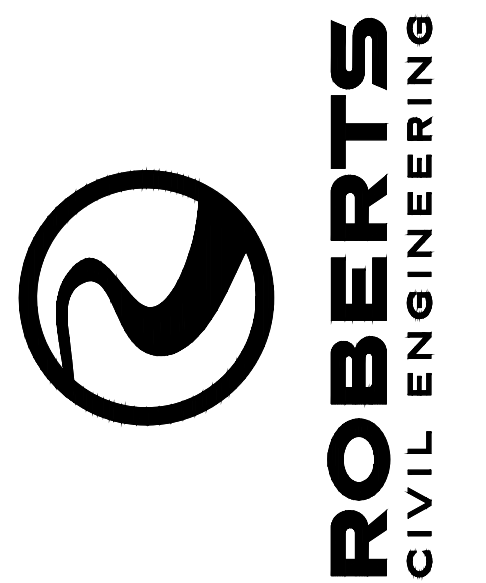

SECTION VIEWS

LAKE BLVD EAST
CITY OF KINGSLAND, GA 31548

PREPARED FOR:
CITY OF KINGSLAND

DATE: 06/27/2025

PROJECT NUMBER: 24107



DRAWN BY: SA

CHECKED BY: HR

SCALE: AS NOTED
(FOR 24"X36" PLOT)



35


SHEET:

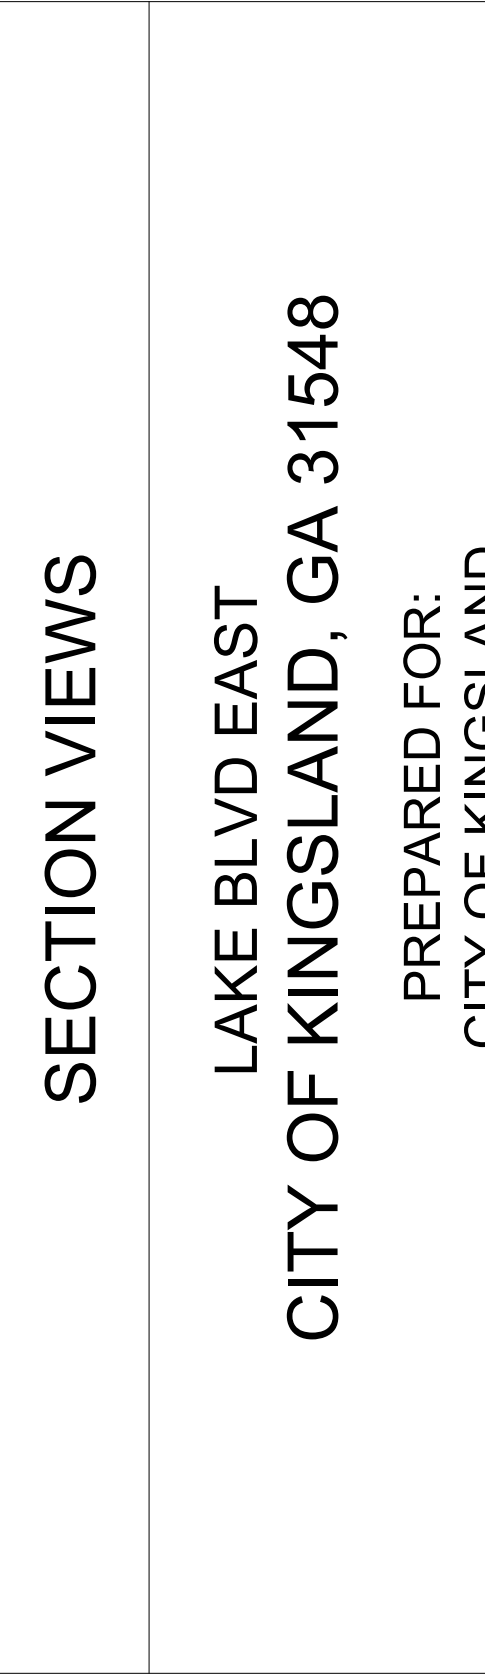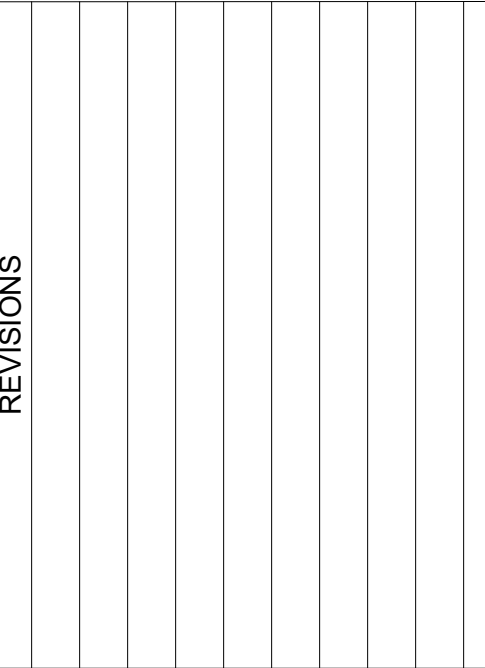

DATE: 06/27/2025
PROJECT NUMBER: 24107
DRAWN BY: SA
CHECKED BY: HR
SCALE: AS NOTED
(FOR 24"x36" PLOT)

SHEET:

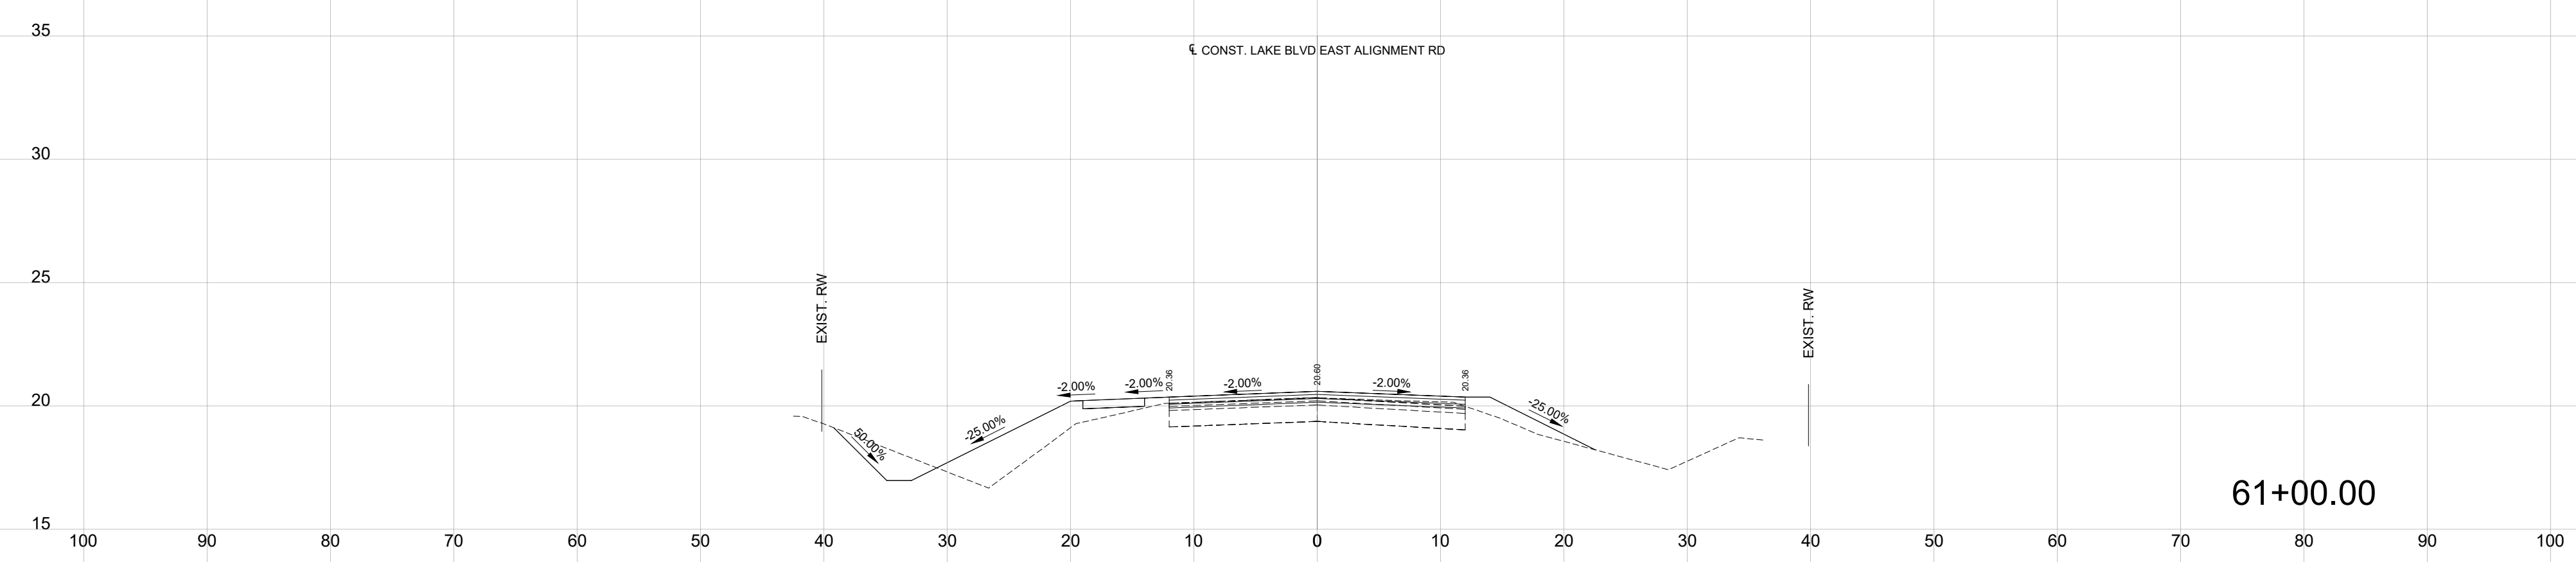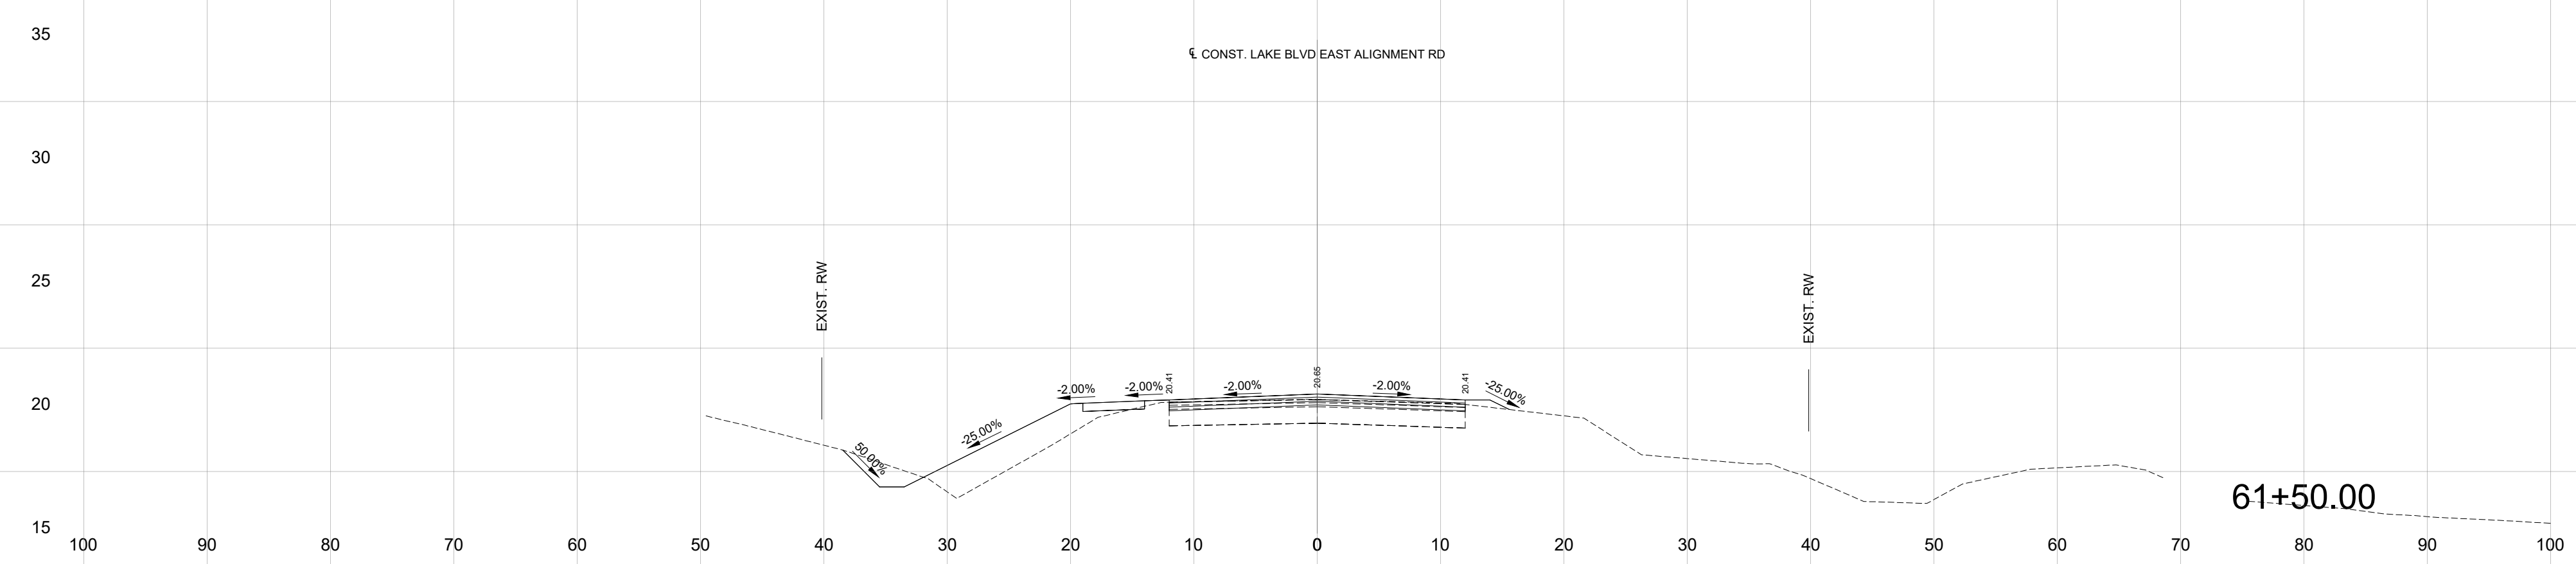

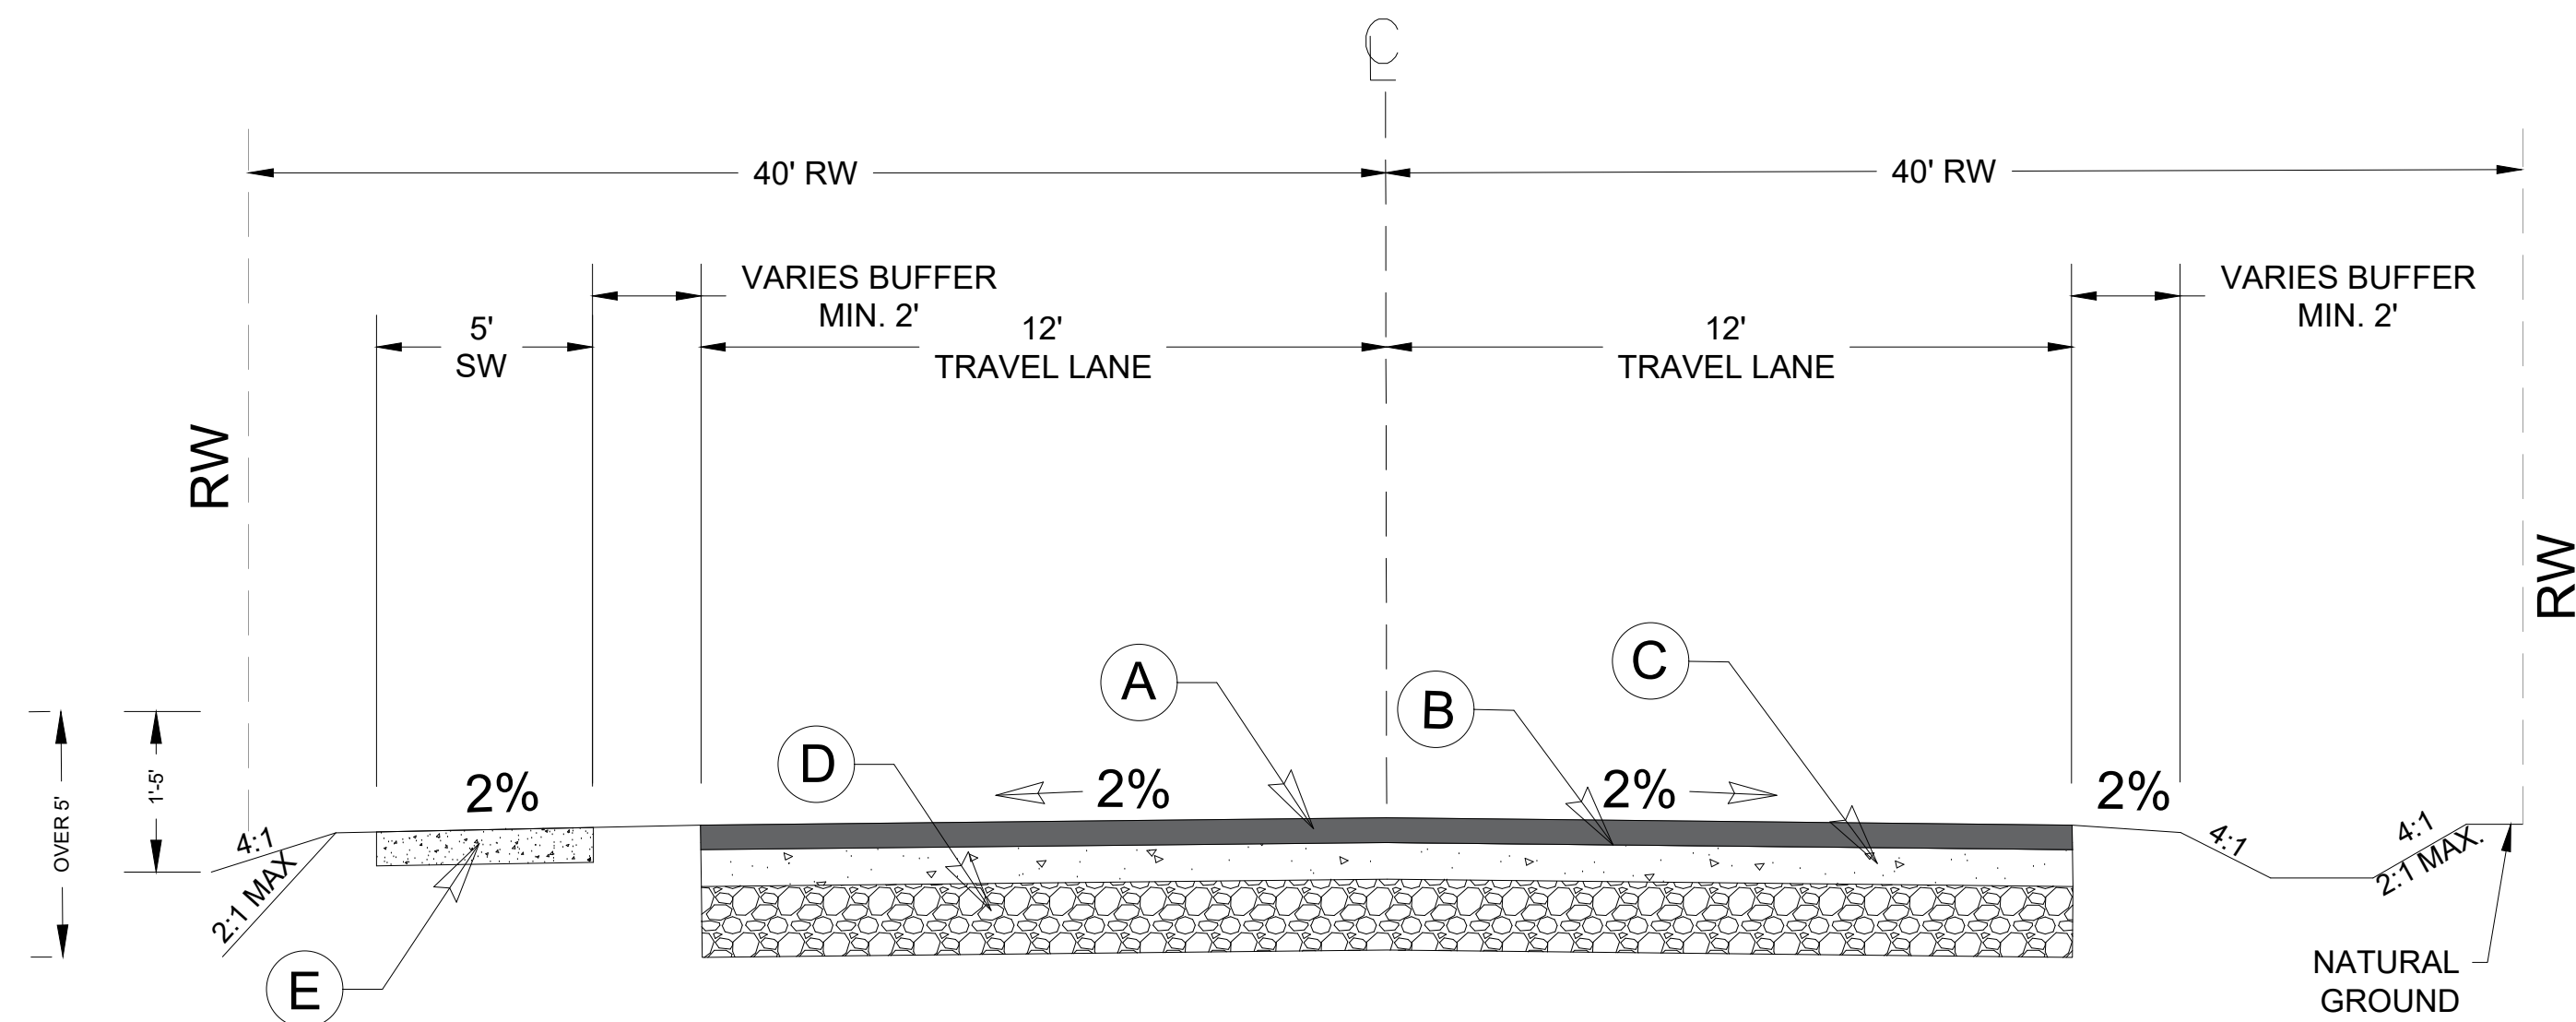


SLOPE CONTROL
4:1 1-5 FT
2:1 OVER 5 FT

- A** 1.5" RECYCLED ASPH CONC 12.5 MM SUPERPAVE, GP 1 OR 2, INCL BITUM MATL & H LIME
- B** TACK COAT
- C** 2" RECYCLED ASPH CONC 19 MM SUPERPAVE, GP 1 OR 2, INCL BITUM MATL & H LIME
- D** 8" GR AGGR BASE CRS, 8 INCH, INCL MATL
- E** 4" CONC SIDEWALK

TYPICAL SECTION- LAKE BLVD EAST PAVEMENT

FROM STATION 10+00.00 TO STATION 43+60.00

NTS

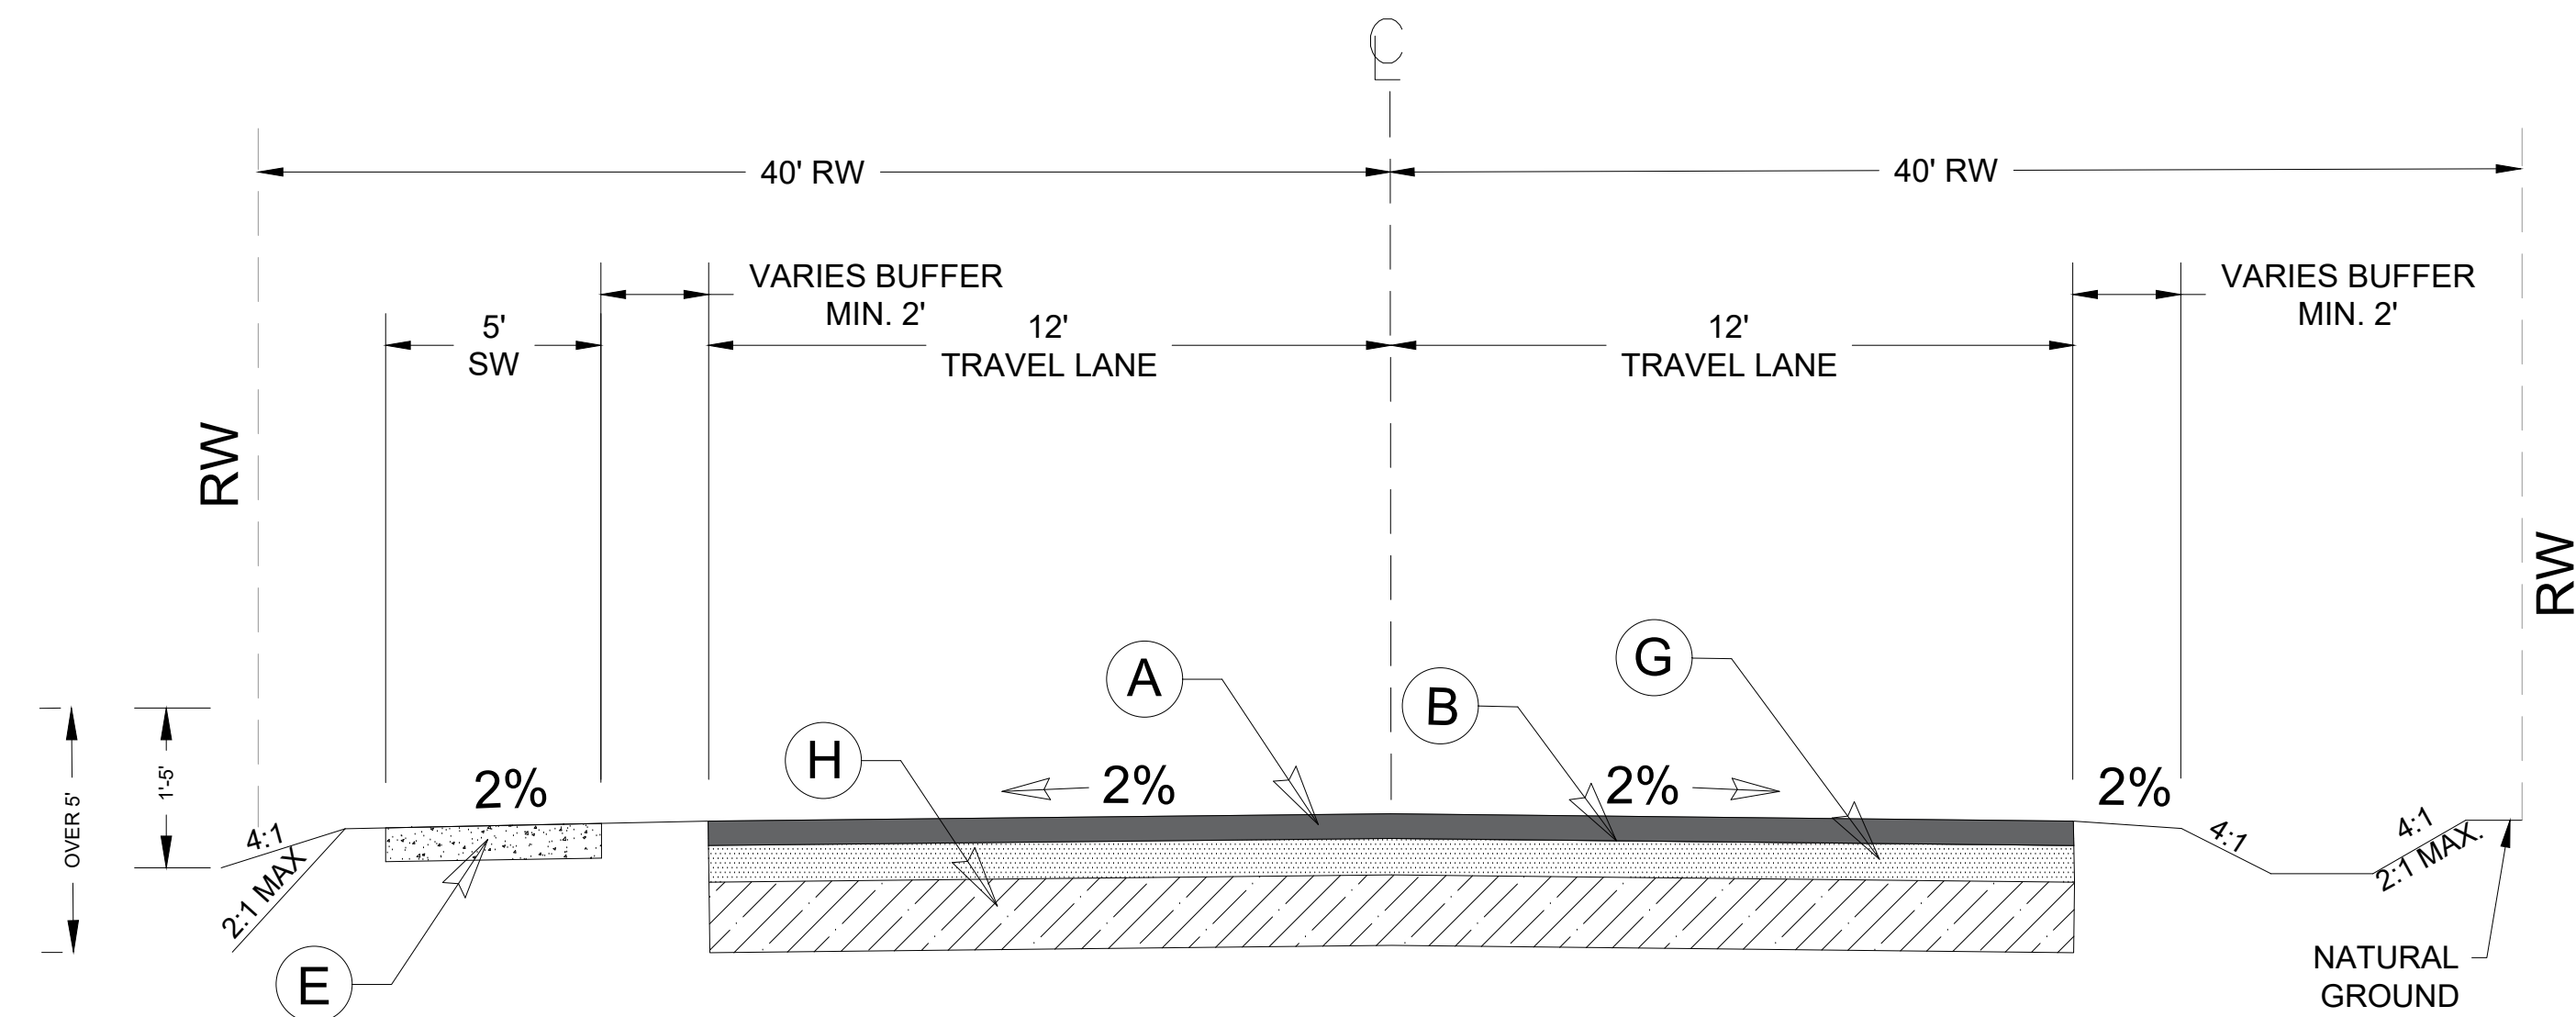

SLOPE CONTROL
4:1 1-5 FT
2:1 OVER 5 FT

- A** 1.5" RECYCLED ASPH CONC 12.5 MM SUPERPAVE, GP 1 OR 2, INCL BITUM MATL & H LIME
- B** TACK COAT
- G** RECYCLED ASPH CONC LEVELING, INCL BITUM MATL & H LIME
- H** EXISTING PAVEMENT
- E** 4" CONC SIDEWALK

TYPICAL SECTION- LAKE BLVD EAST LEVELING PAVEMENT

FROM STATION 43+60.00 TO STATION 61+93.00


NTS



Know what's below.
Call before you dig.



REVISIONS

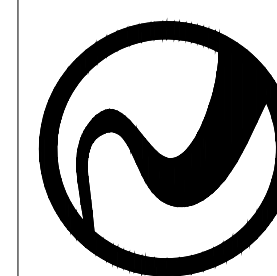

ROBERTS
CIVIL ENGINEERING

TYPICAL SECTION DETAILS

LAKE BLVD EAST
CITY OF KINGSLAND, GA 31548
PREPARED FOR:
CITY OF KINGSLAND

DATE: 06/27/2025

PROJECT NUMBER: 24107





DRAWN BY: SA

CHECKED BY: HR

SCALE: NTS (FOR 24"x36" PLOT)

37

SHEET:

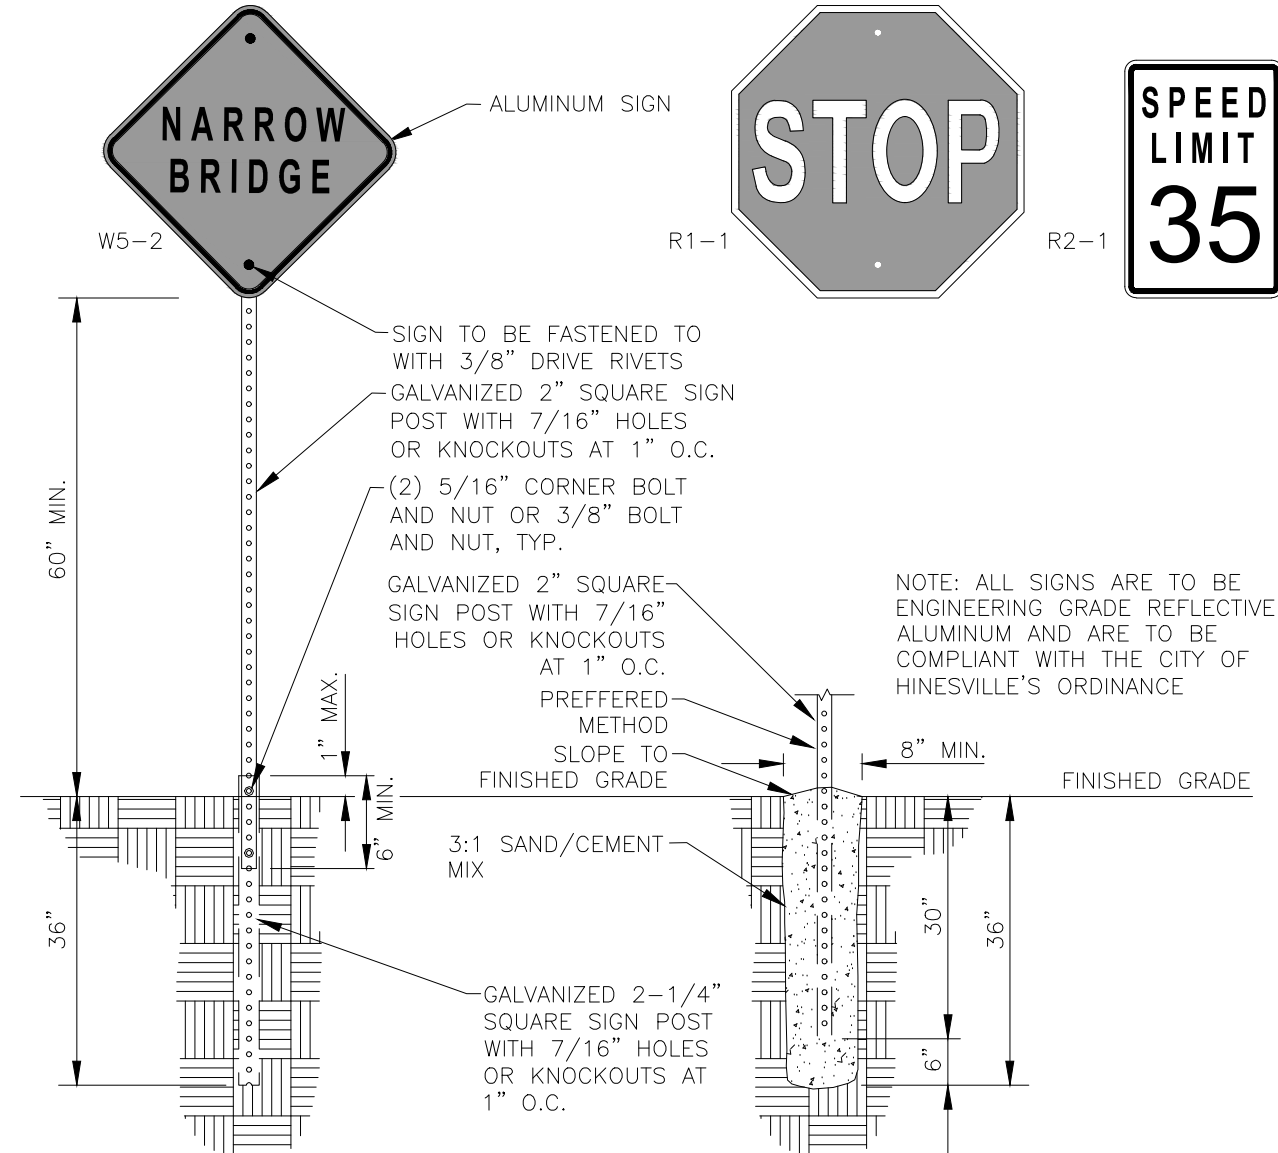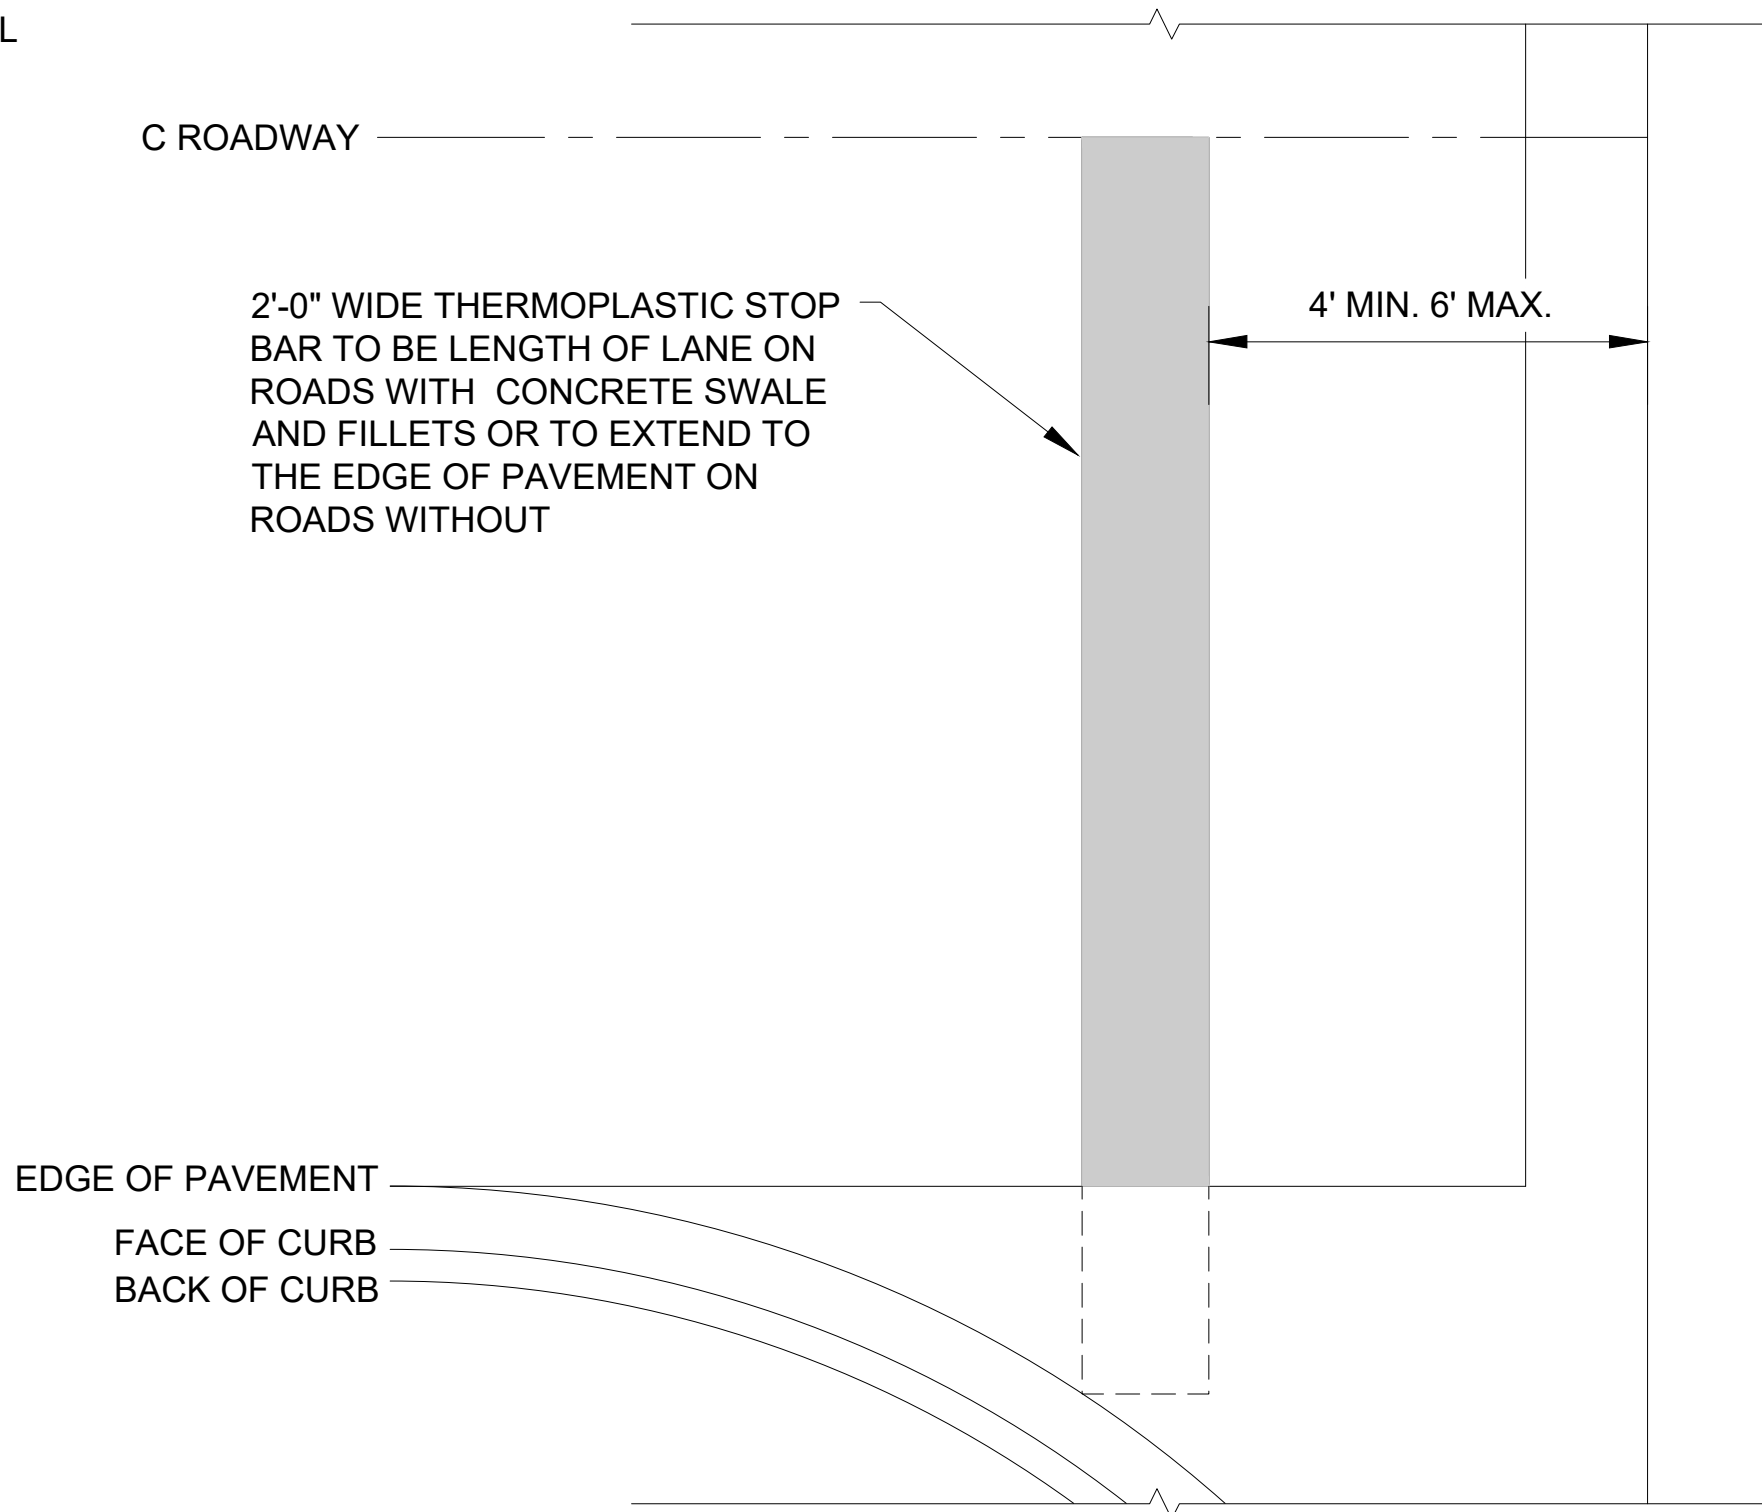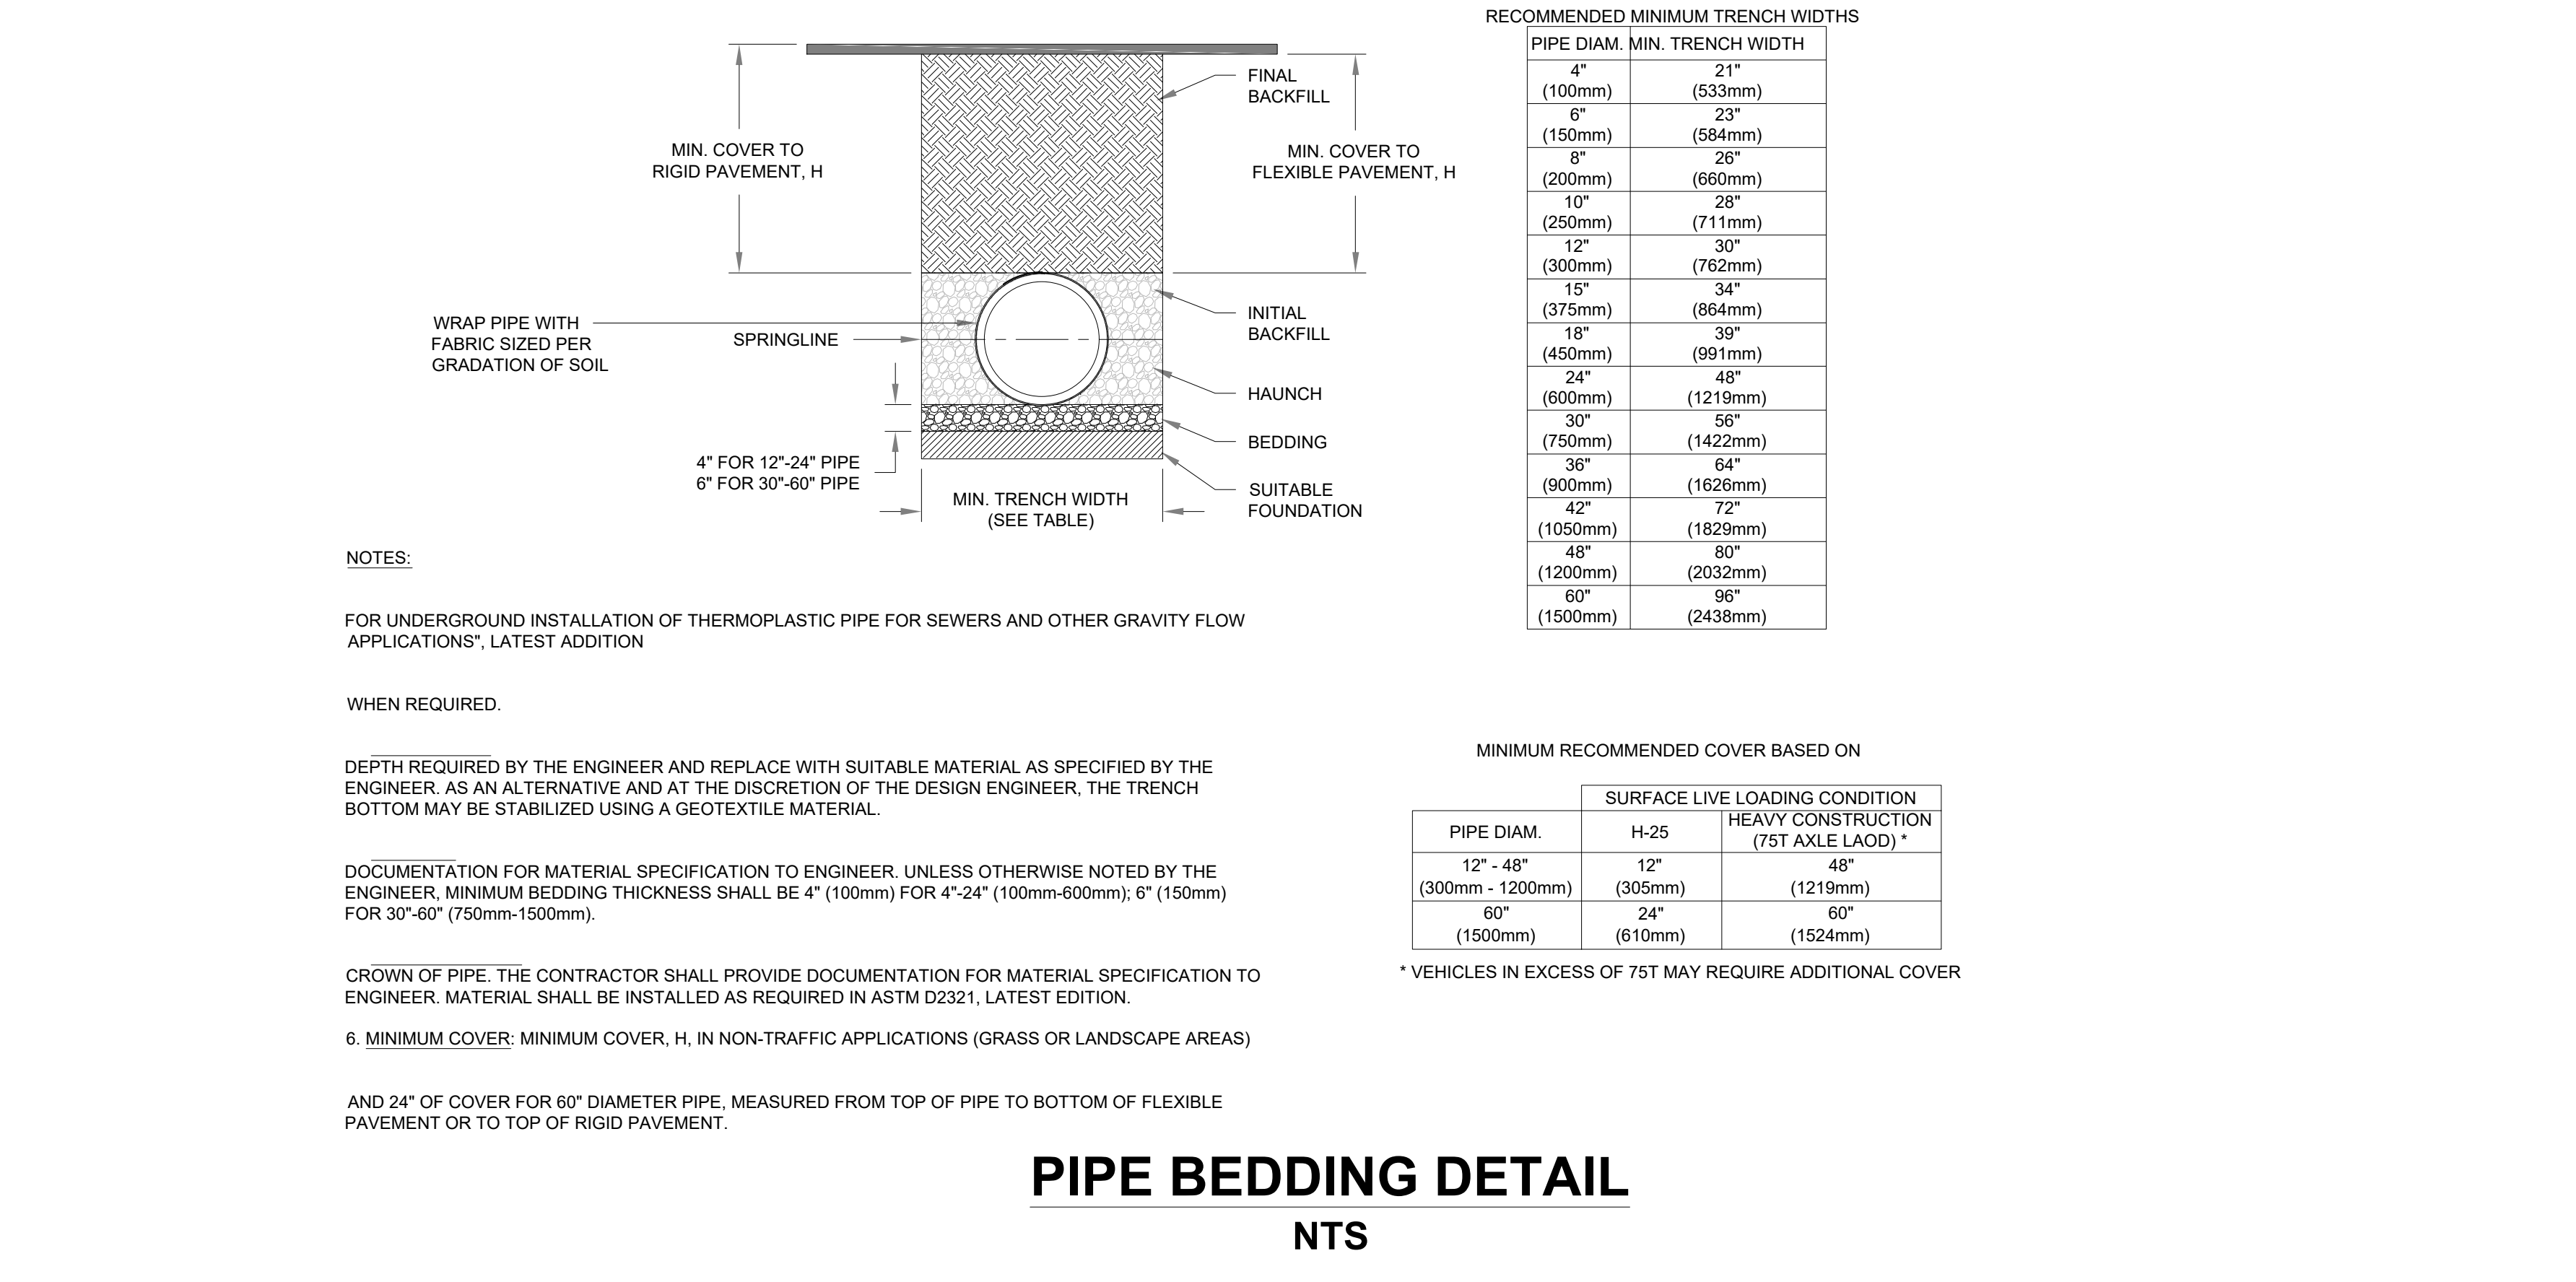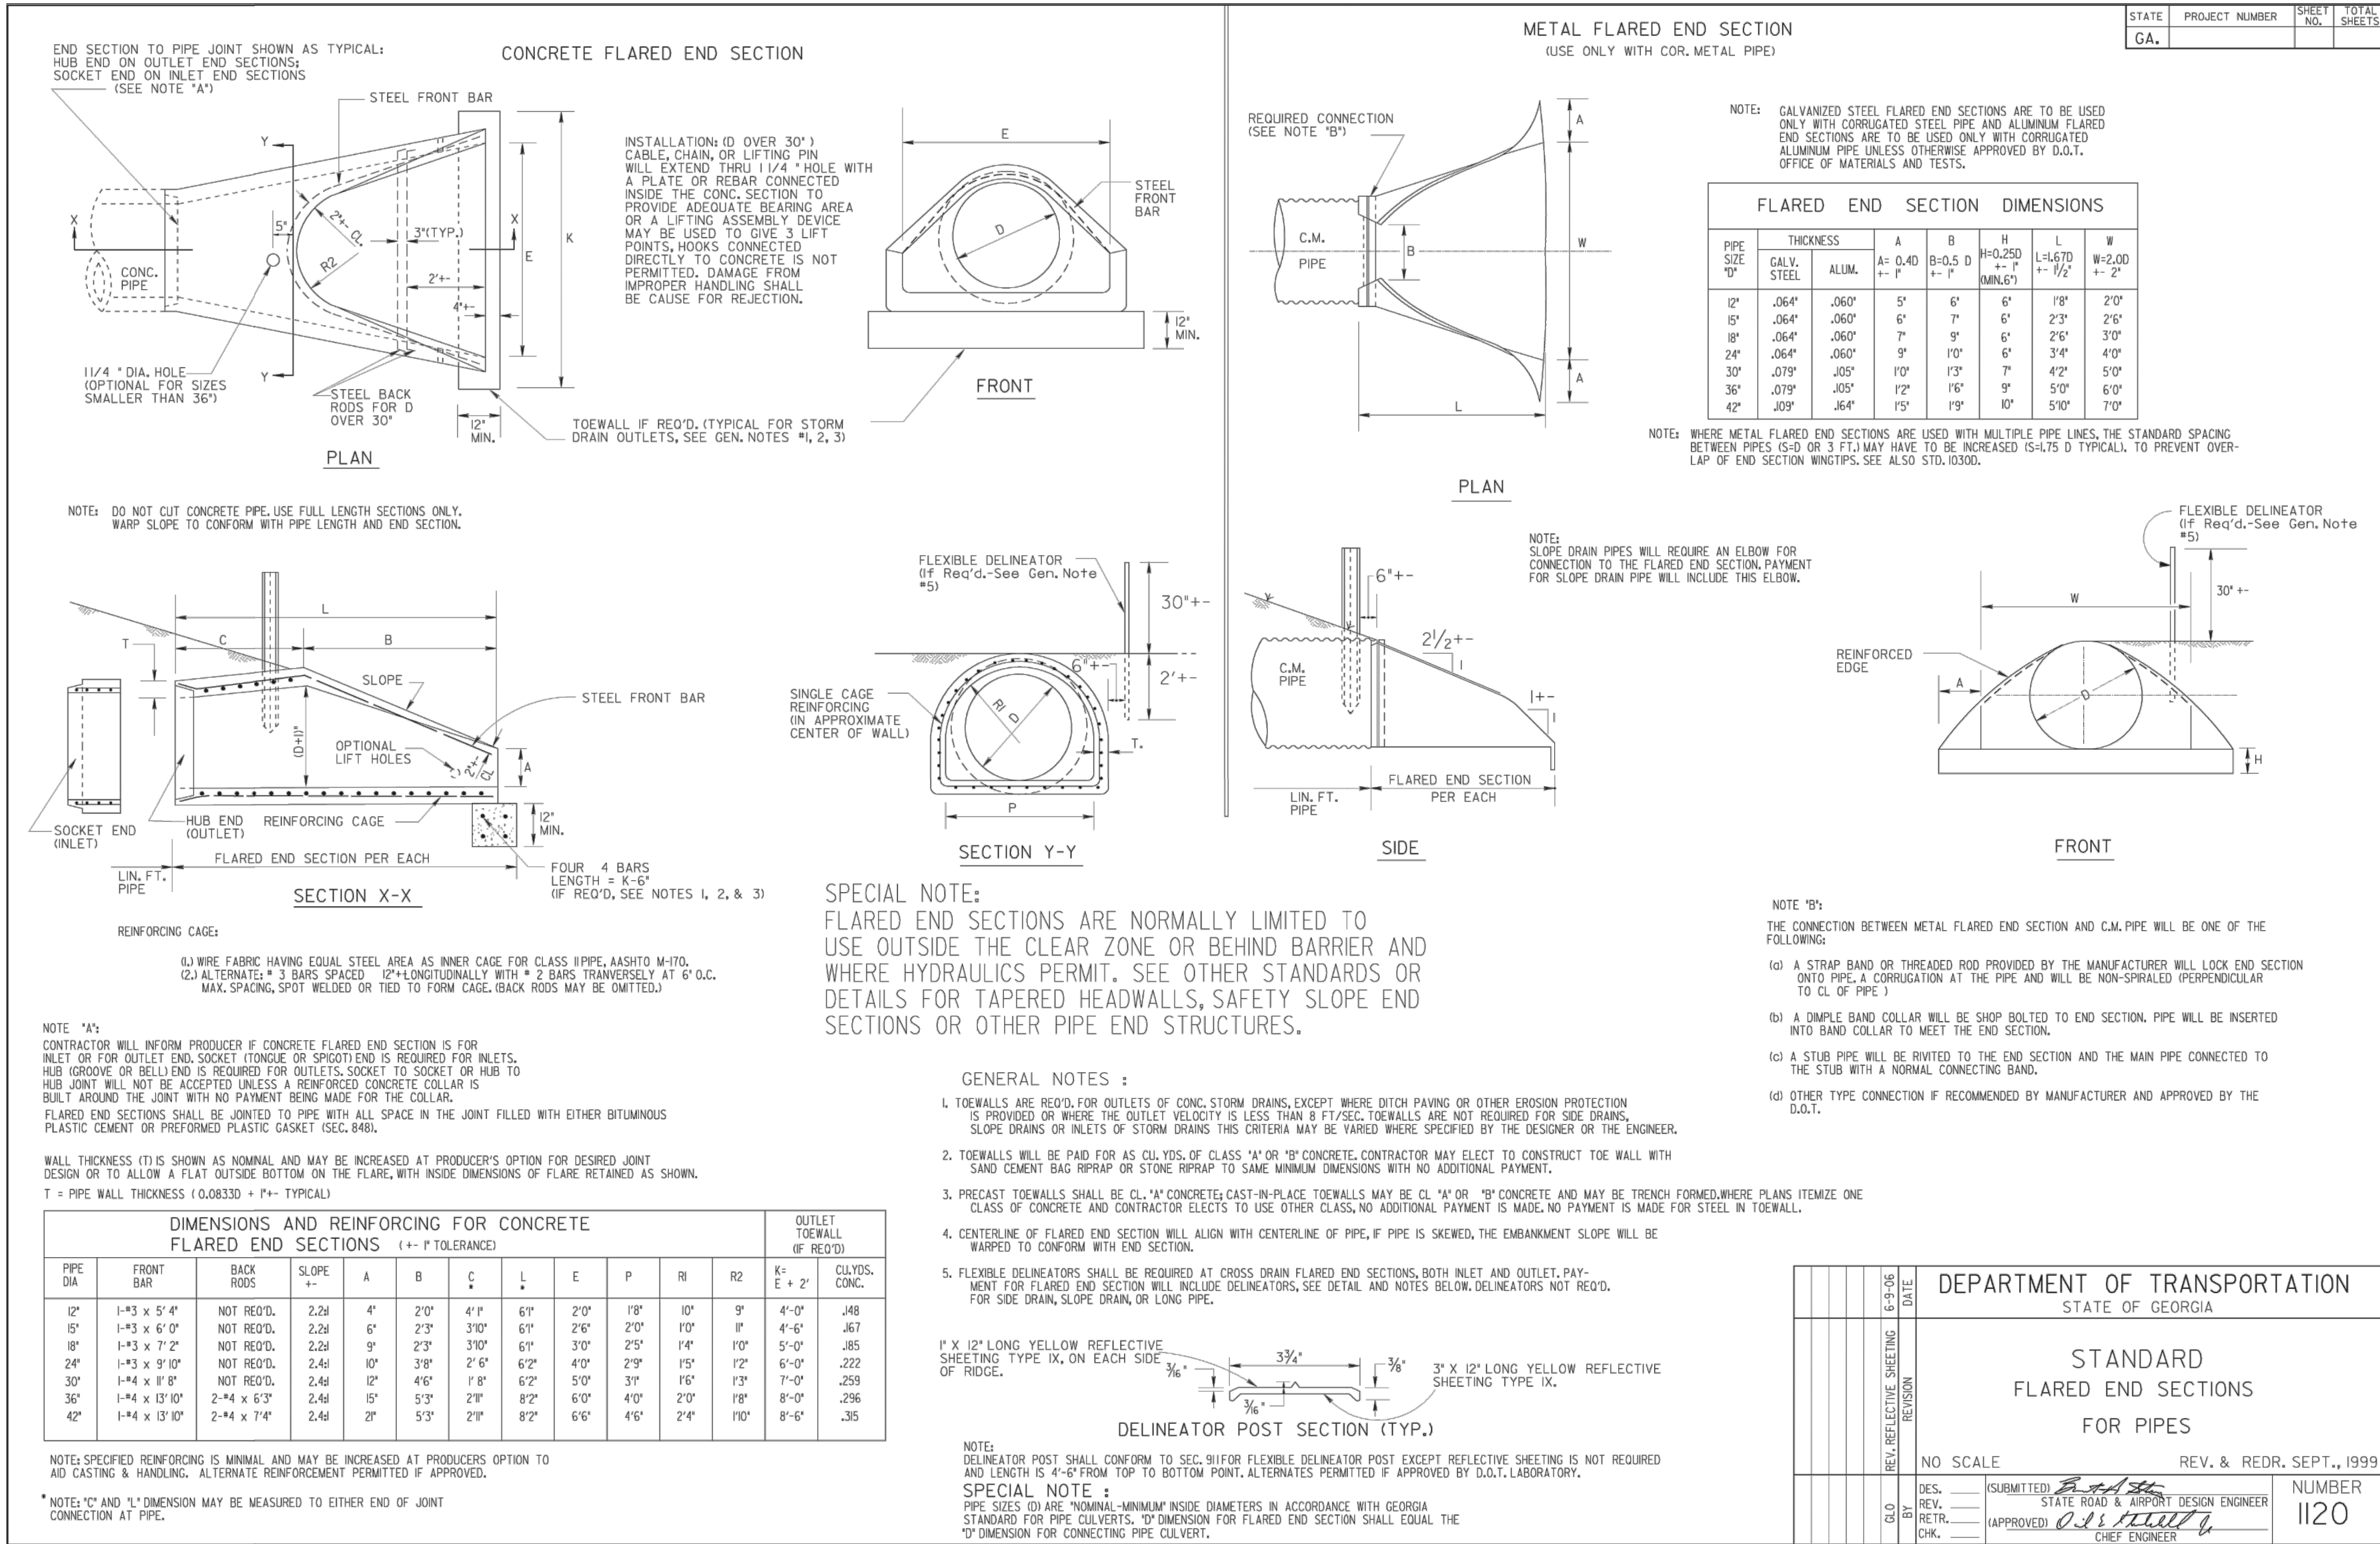

REVISIONS

STANDARD DETAILS

LAKE BLVD EAST
CITY OF KINGSLAND, GA 31548

PREPARED FOR:
CITY OF KINGSLAND

DATE: 06/27/2025

PROJECT NUMBER: 24107

DRAWN BY: SA

CHECKED BY: HR

SCALE: AS NOTED (FOR 24"x36" PLOT)

GA REGISTERED PROFESSIONAL ENGINEER
No. 035036
KINGDOM
KINGDOM

ROBERTS
CIVIL ENGINEERING

38

SHEET:

